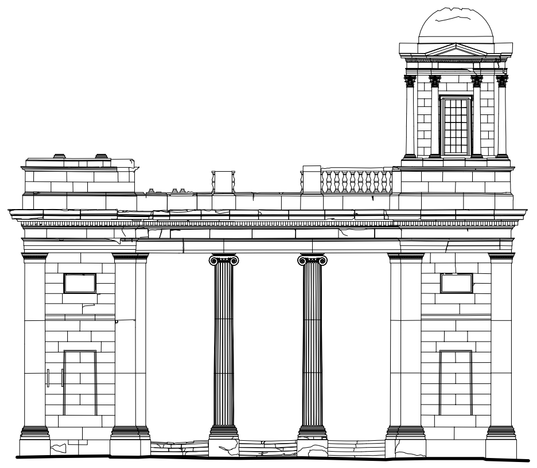

Existing Front Elevation (J) Scale 1:200

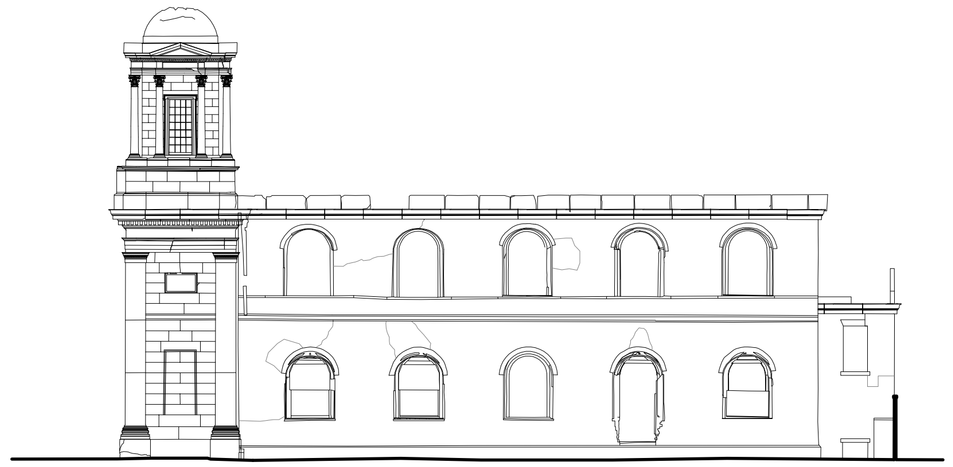

Existing Side Elevation (K) Scale 1:200

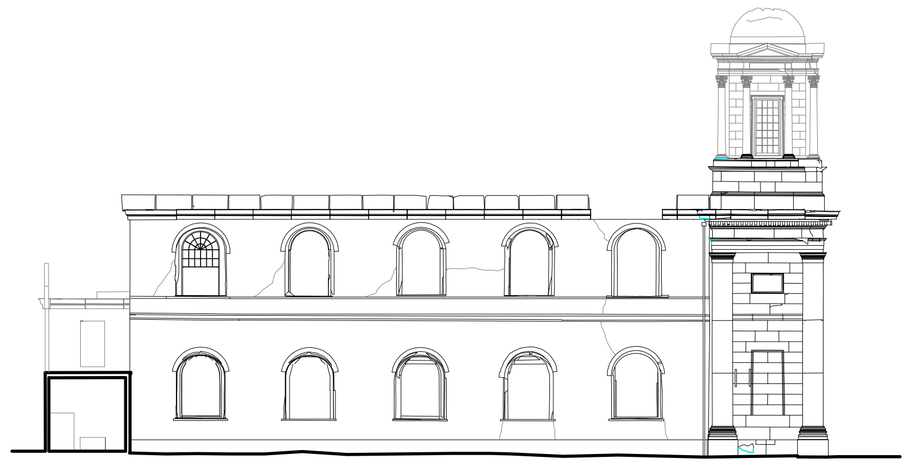

Existing Side Elevation (I) Scale 1:200

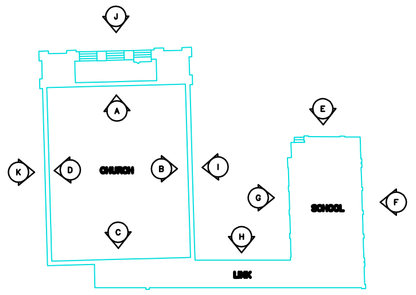

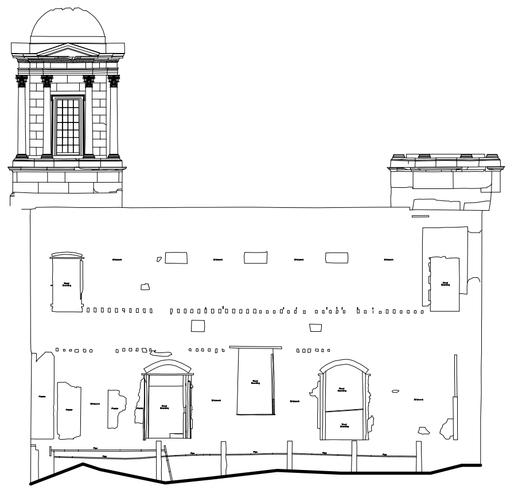

Existing Internal Elevation (A) Scale 1:200

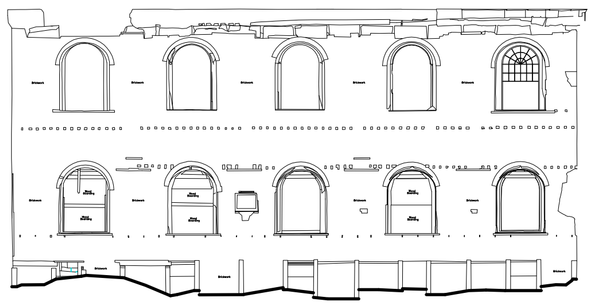

Existing Internal Elevation (B) Scale 1:200

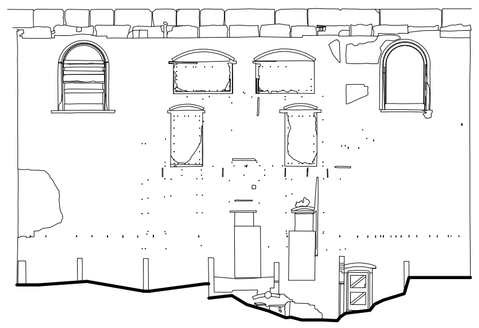

Existing Internal Elevation (C) Scale 1:200

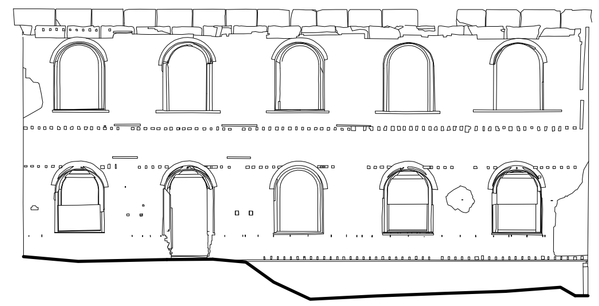

Existing Internal Elevation (D) Scale 1:200

Existing Ground Floor Plan Scale 1:200

All dimensions to be checked on site. Figured dimensions to be read in preference to scaled. KDP accepts no responsibility for any unauthorised amendments to the drawing and does not permit unauthorised copying of the drawing. This drawing is copyright and remains the property of KDP unless otherwise agreed.

Revisions				
Rev	Date	Description	Init.	Check

Revisions				
Rev	Date	Description	Init.	Check

KDP ARCHITECTS

THE KEITH DAVIDSON PARTNERSHIP
CHARTERED ARCHITECTS • PROJECT MANAGEMENT • 3D VISUALISATION

13 Seymour Terrace
Seymour Street
Liverpool
L3 5PE

Telephone: +44 (0) 151 709 1777
Facsimile: +44 (0) 151 708 9998

Email: info@kdparchitects.com
Website: www.kdparchitects.com

Planning

Client: Nigel Russell-Middle England

Job number: 1221

Revision: *

Job title: Students Accommodation
St Andrews, Rodney St

Drawing number: 102

Drawing title: Church_Existing Plans and Elevations

Scale	Drawn	Checked	Date
1:100@A1	RJC	SRD	07.06.11