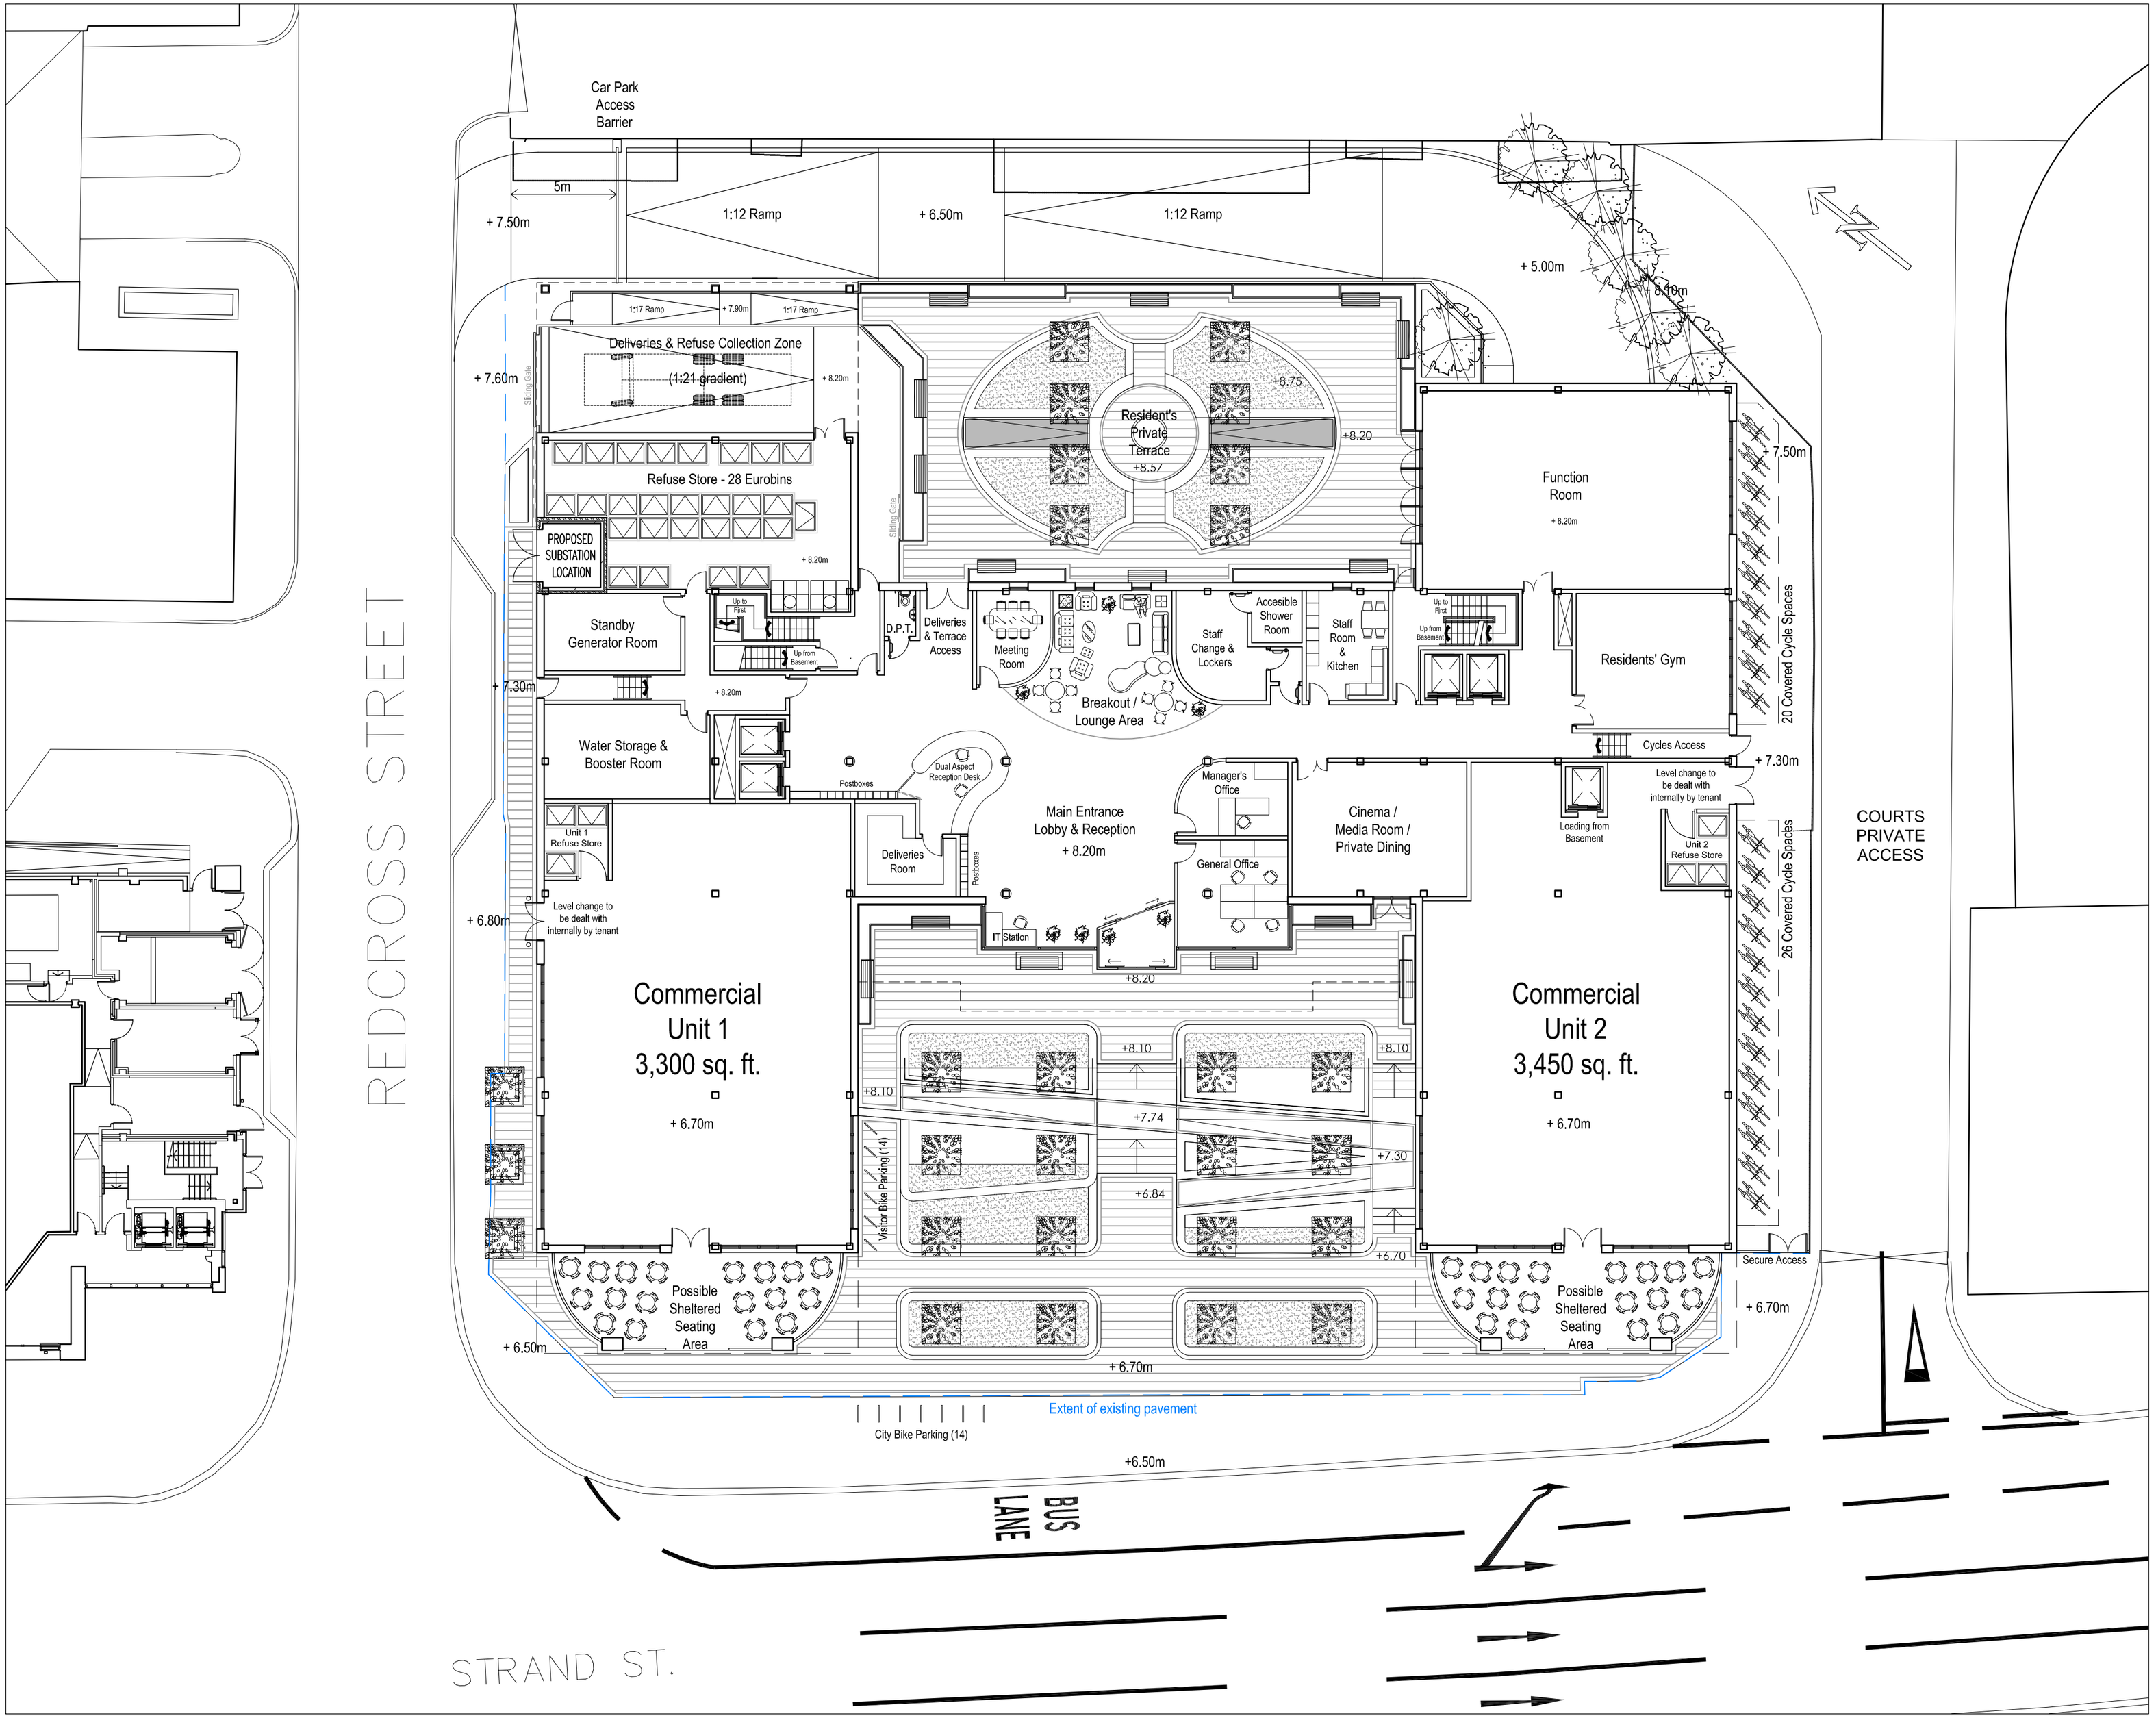

LeachRhodesWalker
Architects

21 Strand Street
Liverpool

Proposed Ground Floor Plan

Drn By: JDC Auth By: CJG Date: 05.07.16
Drg No: 7494/L(00)03 1:200@A2 Rev: L

info@lrw.co.uk | www.lrw.co.uk
Riverside Manchester M3 5AA
Manchester +44 (0)161 833 0211 **London** +44 (0)207 2012160 **Bucharest** +40 (21) 650 4024

File loc: L:\7494 The Strand Residential\Drawings\pln\file\[7494-7494-LJ(00)03 - Ground Floor Plan Printed By: Joe Carroll