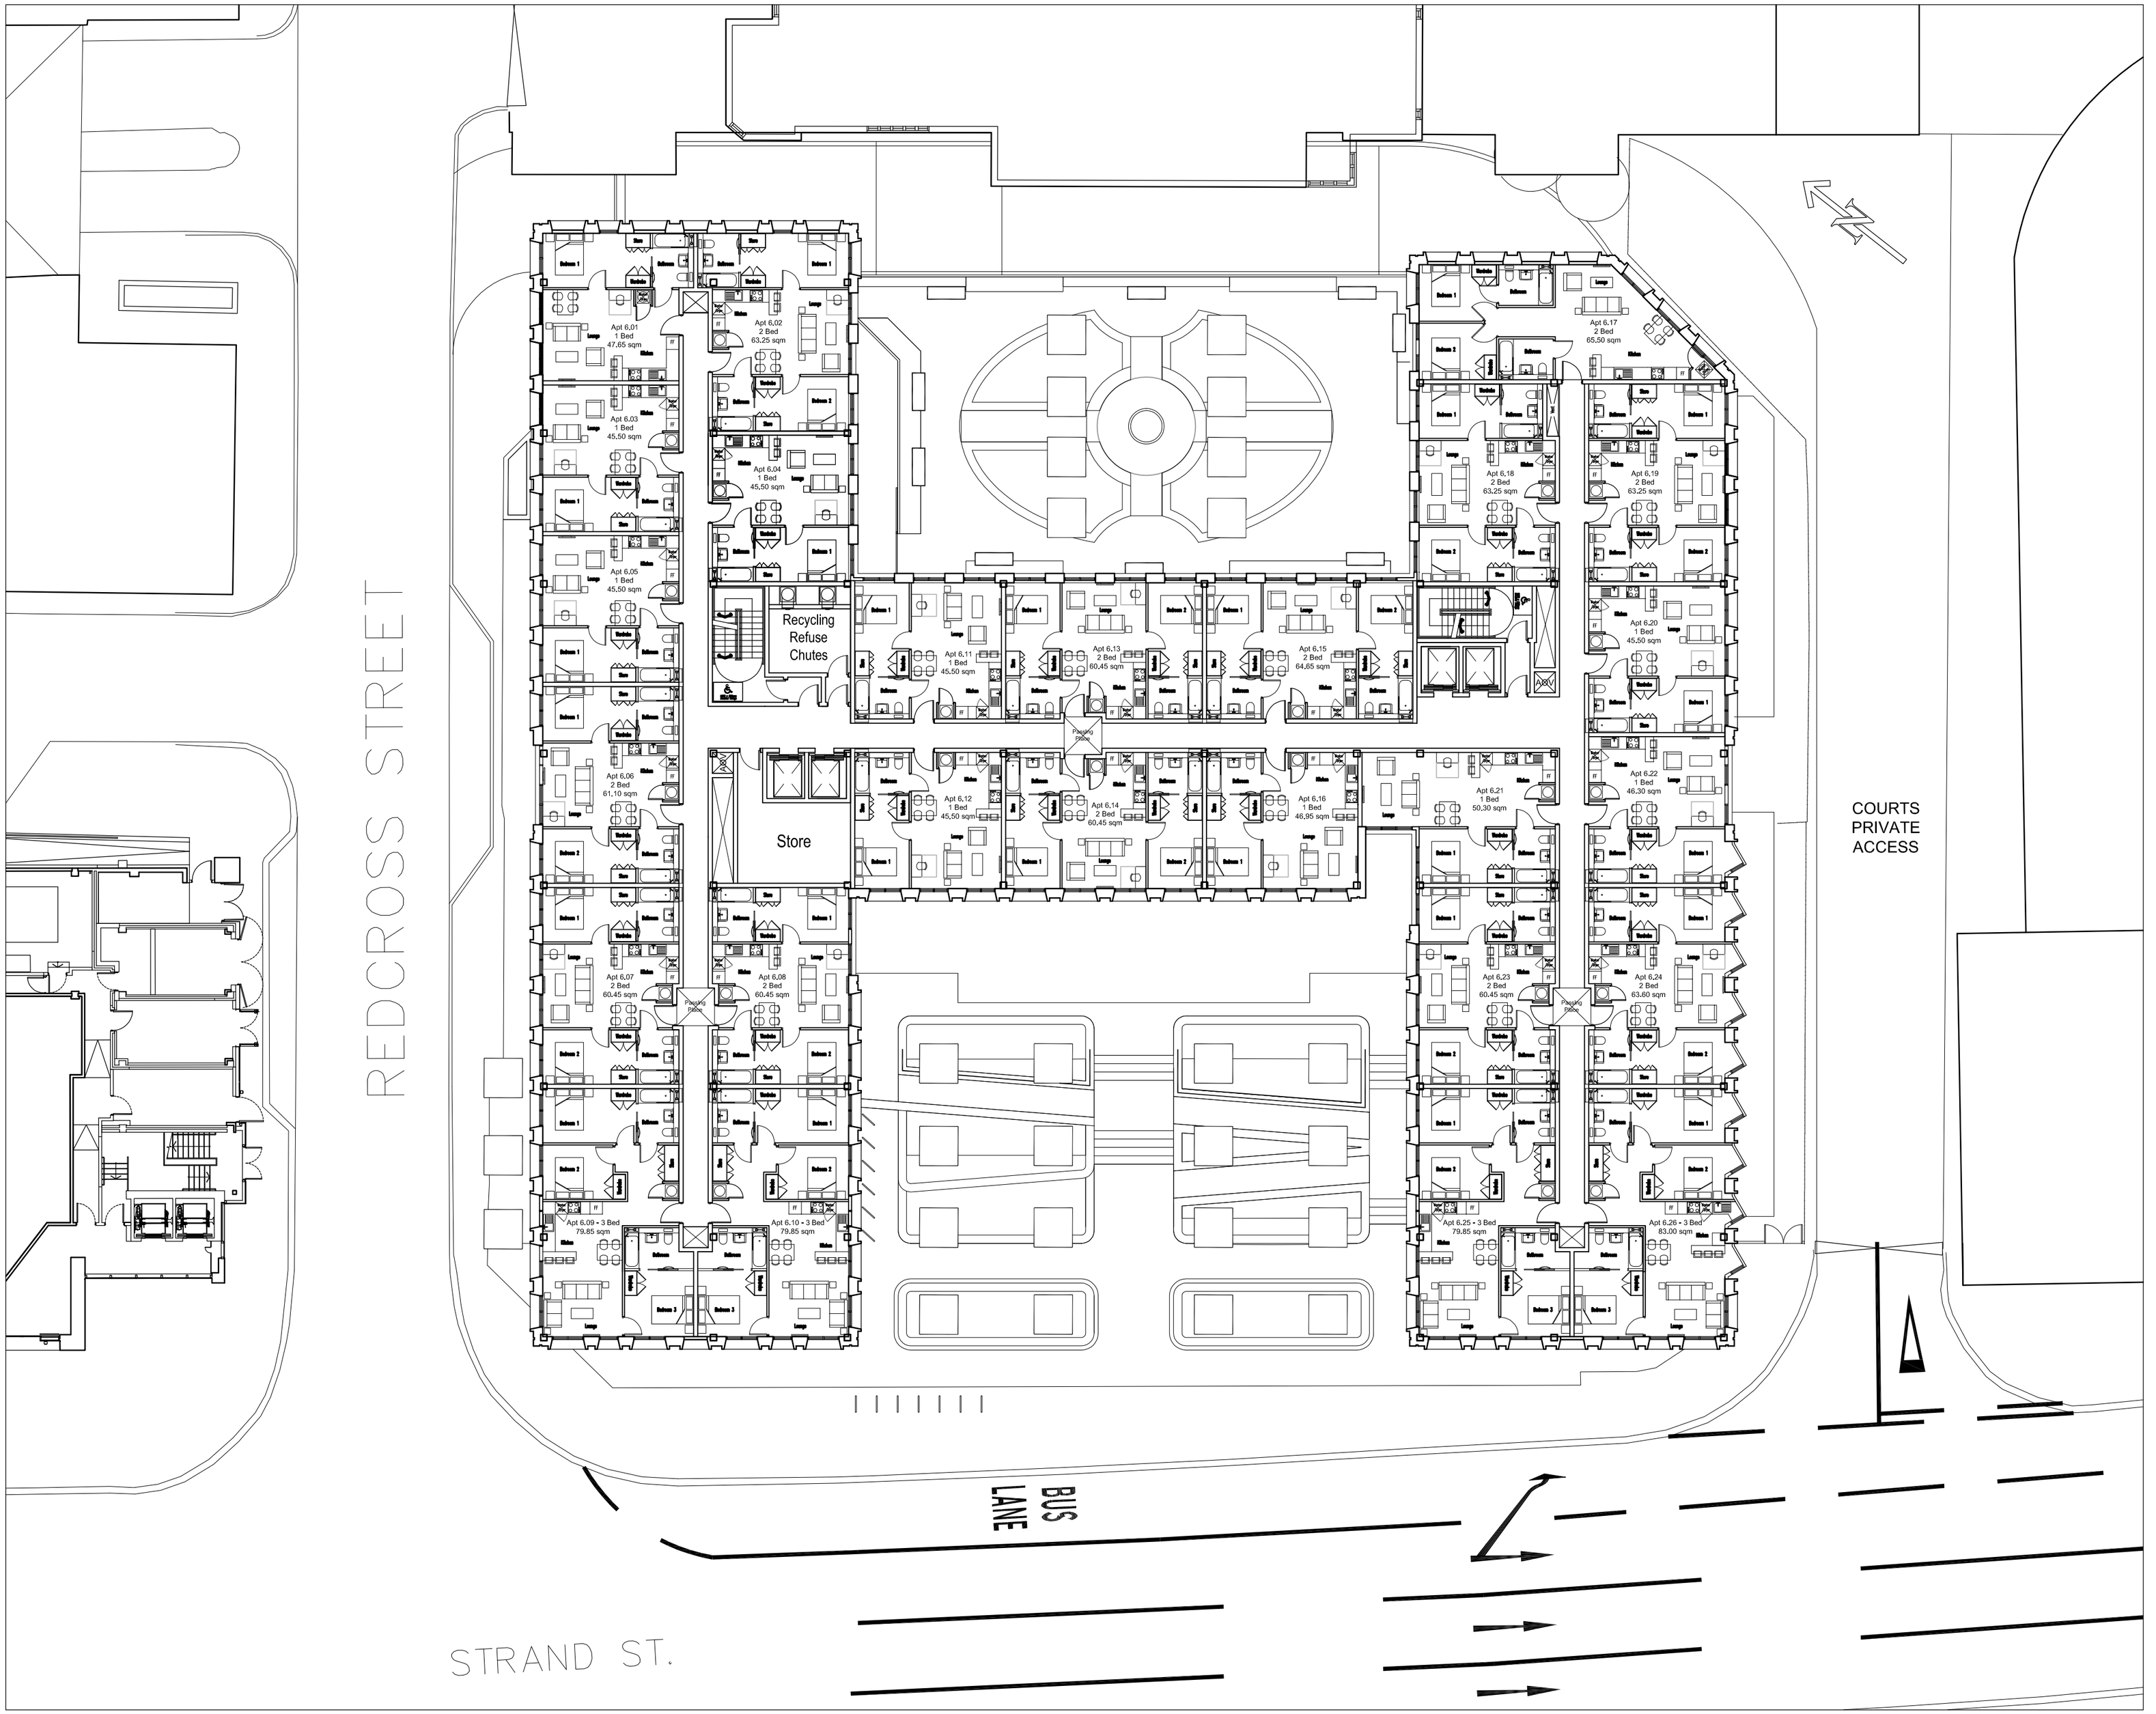

LeachRhodesWalker Architects

21 Strand Street Liverpool

Proposed 6th Floor Plan

Drn By: JDC Auth By: CJG Date: 11.11.16

Drg No: 7494/L(00)197 1:200@A2 Rev: A

info@lrw.co.uk | www.lrw.co.uk
Riverside Manchester M3 5AA

Manchester +44 (0)161 833 0211
London +44 (0)207 2012160
Bucharest +40 (21) 650 4024

File loc: L:\7494 The Strand Residential\Drawings\pln\file\[7494-7494-L(00)197 - 6th Floor Plan Printed By: Joe Carroll