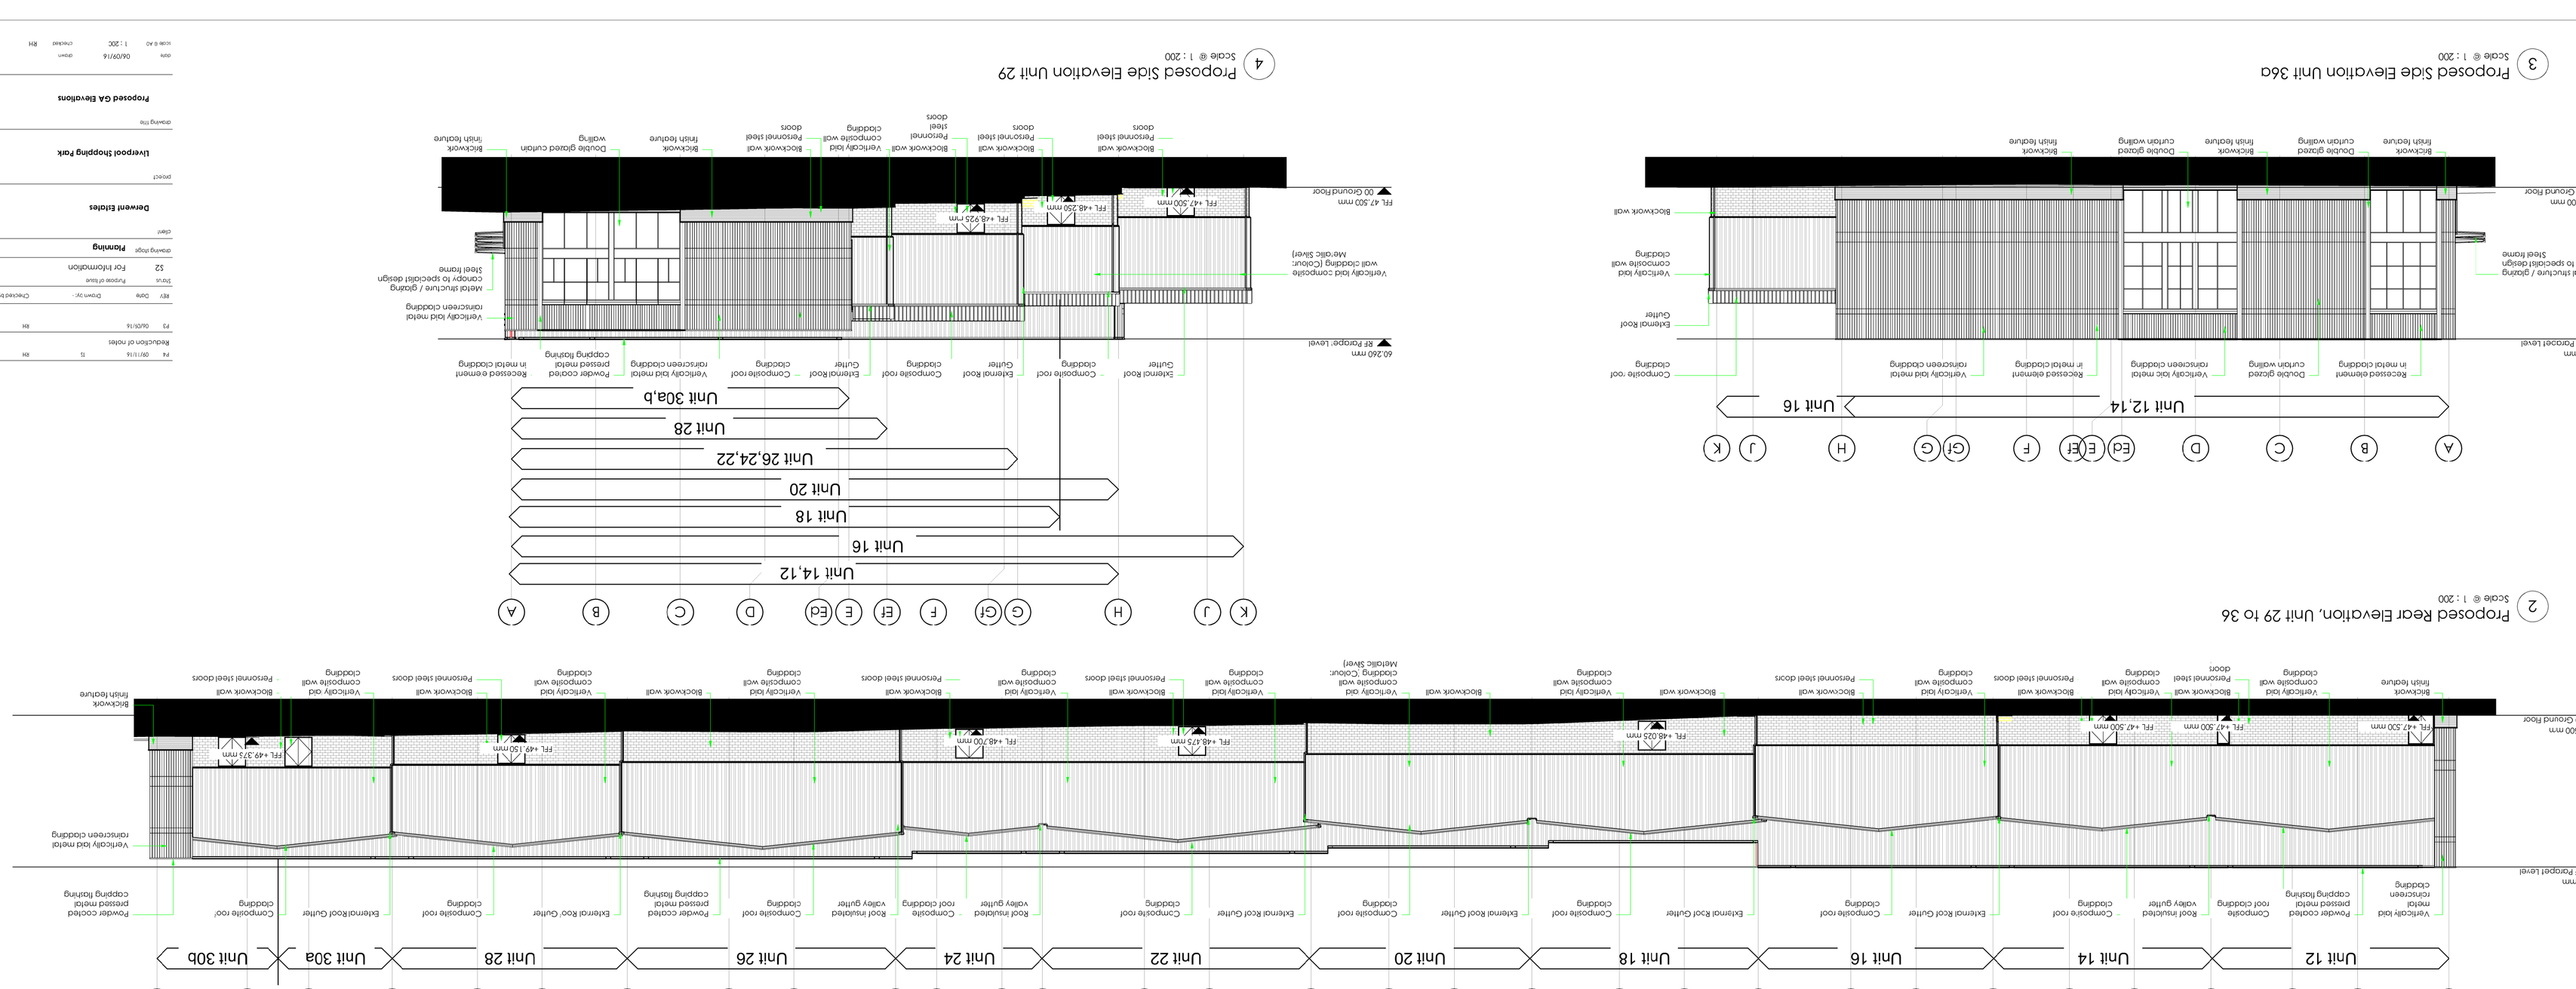
1 Proposed Front Elevation, Units 29 to 36
Scale @ 1 : 200
2 Proposed Rear Elevation, Unit 29 to 36
Scale @ 1 : 200
3 Proposed Side Elevation Unit 36a
Scale @ 1 : 200
4 Proposed Side Elevation Unit 29
Scale @ 1 : 200
Key Plan
Scale 1:200 @ A0
0 2 4 6 8 10m
NOTES
All dimensions and levels are to be checked on site.
Any discrepancies are to be reported to the architect before any work commences.
This drawing is not to be scaled to ascertain any dimensions. Work to figured dimensions only.
This drawing and not to be reproduced without express written permission from AEW.
The overlay drawings and ownership boundaries are produced using all reasonable endeavors. AEW cannot be responsible for the accuracy or code clearancy of base plans supplied to them.
This drawing contains the following model files: -
M8565-AEW-B1-XX-M3-A-1[xx]
DESIGN HAZARD IDENTIFICATION
No significant hazards have been identified in this drawing
Rev
Description
Date
Drawn by
Checked by
P4
09/11/16
TS
EH
Reduction of Hotels
P3
06/05/16
EH
REV
Date
Drawn by:
Checked by:
Status
Purpose of Issue
S2
For Information
drawing type
Planning
Client
Derwent Estates
project
Liverpool Shopping Park
drawing title
Proposed GA Elevations
date
06/09/16
drawn
scale @ A0
1 : 200
checked
EH
AEW ARCHITECTURE AND DESIGN LTD
ARCHITECTURE HOUSE, 3 PERCY STREET, MANCHESTER, M1 1FW T: 0161 247 7474 F: 0161 247 7477
M8565-AEW-B1-XX-DR-A-0504
P4
Rev
Drwg No
Proj No