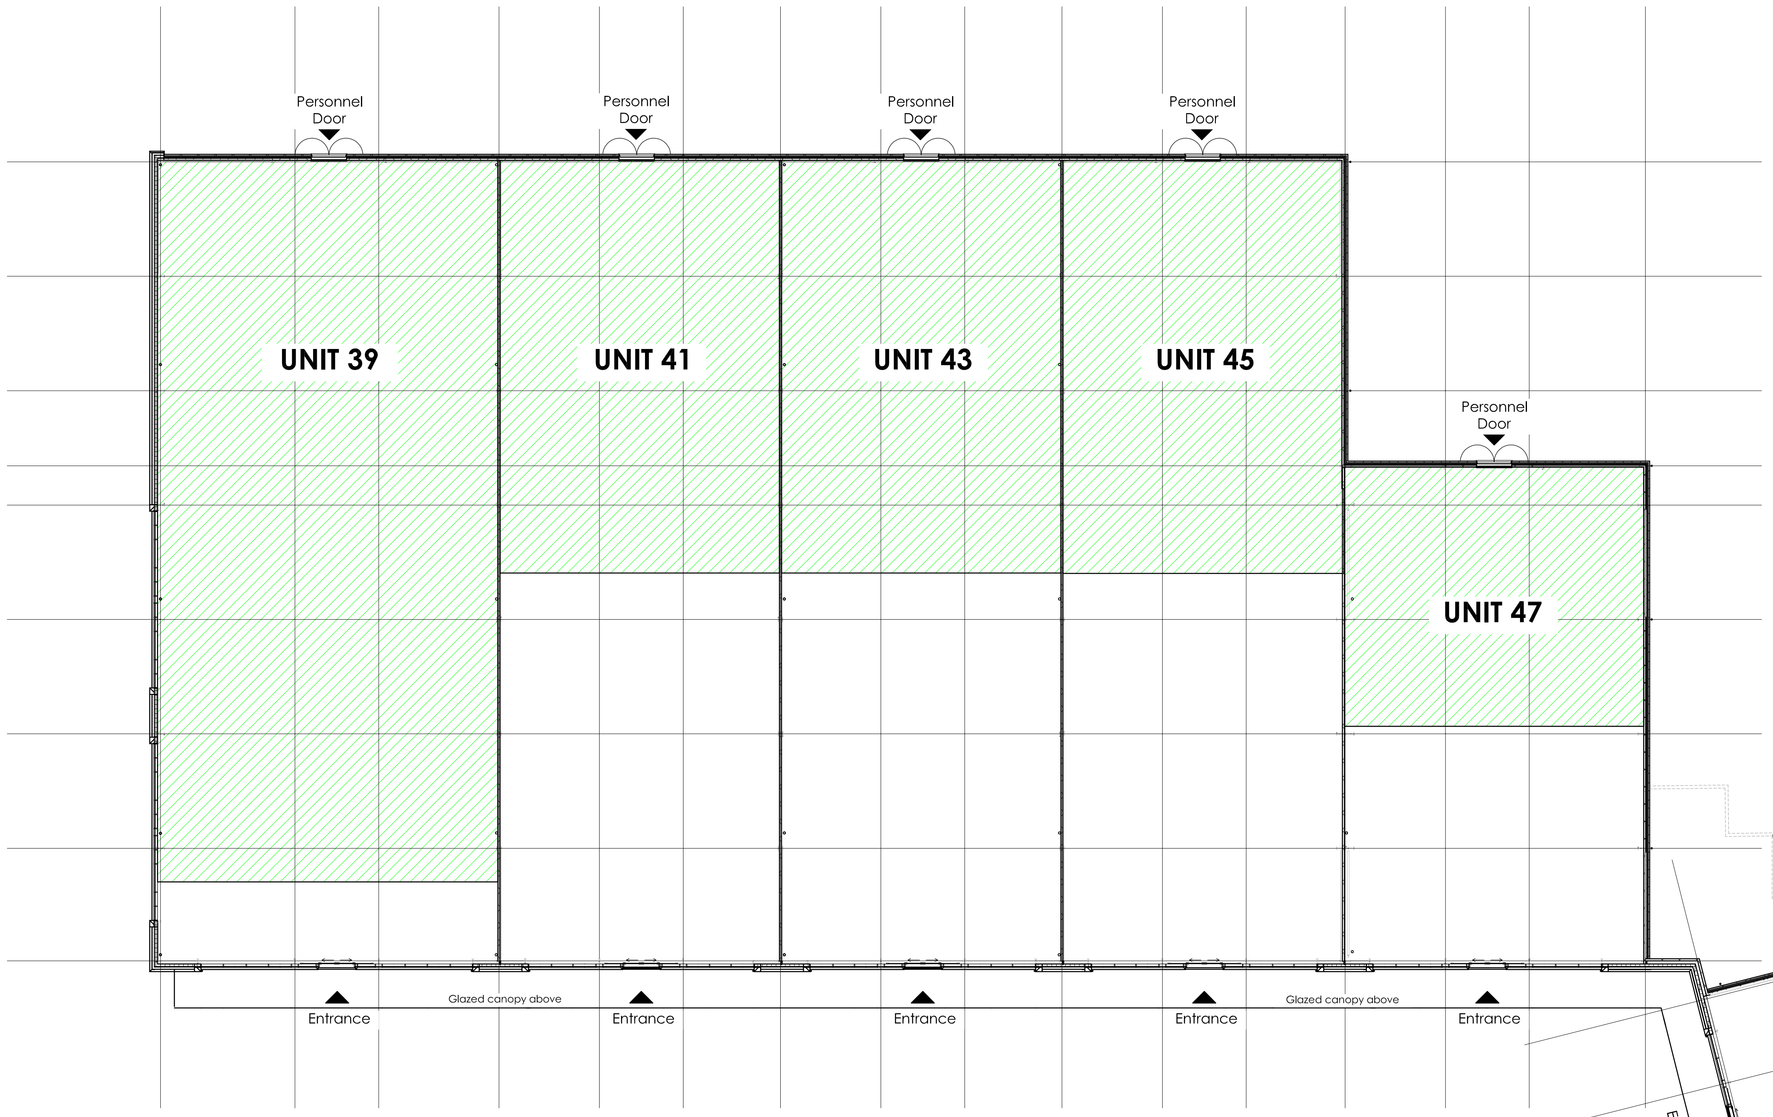

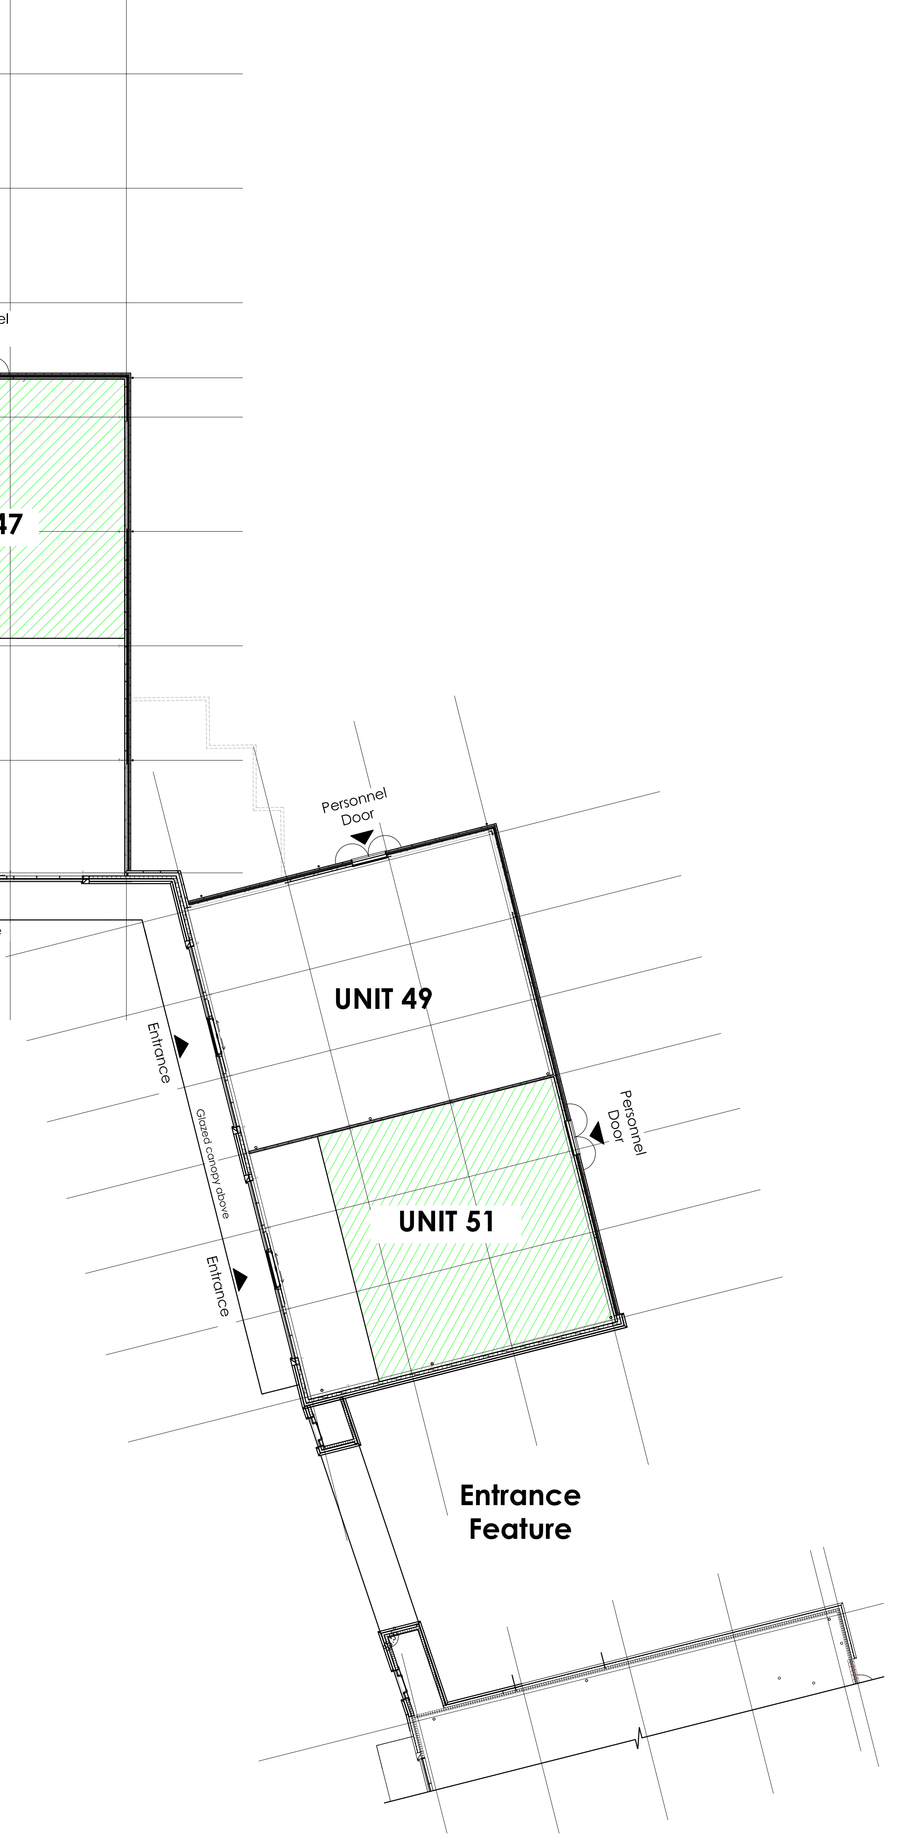

Proposed Mezzanine Floor Plan
Scale @ 1 : 200

Key Plan

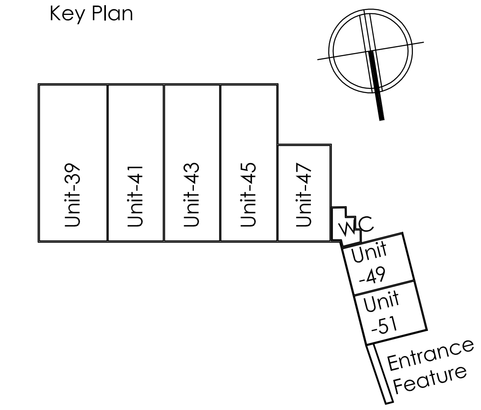

NOTES

- All dimensions and levels are to be checked on site.
- Any discrepancies are to be reported to the architect before any work commences
- This drawing shall not be scaled to ascertain any dimensions. Work to figured dimensions only.
- This drawing shall not be reproduced without express written permission from AEW.
- Title overlay drawings and ownership boundaries are produced using all reasonable endeavors. AEW cannot be responsible for the accuracy or scale discrepancy of base plans supplied to them.

This drawing contains the following model files: -

M8565-AEW-B2-XX-M3-A [P4.0] [S0]

DESIGN HAZARD IDENTIFICATION

- No significant Hazards have been identified in this drawing

Mezzanine Plan

0 2 4 6 8 10m

Scale 1:200 @ A0

REV	Date	Drawn by: -	Checked by: -
P6	10/02/17	BR	RH
Entrance Feature amended			
P5	01/12/16	BR	RH
Management Suite amended			
P4	09/11/16	TS	RH
Addition of Management Suite			
P3	07/11/16		RH
P2	16/09/16		RH

Status: S2 — Purpose of Issue: For Information

drawing stage: Planning

client: **Derwent Estates**

project: **Liverpool Shopping Park**

drawing title: **Proposed Mezzanine Floor Plan**

date: 07/11/16 drawn:
scale @ A0: 1 : 200 checked: RH

Rev: P6

Dwg No: **M8565-AEW-B2-01M-DR-A-0502**

AEW ARCHITECTS AND DESIGNERS LLP
THE ZIG ZAG BUILDING, 70 VICTORIA STREET, BRISTOL BS1 6DP
T: +44 (0)117 929 1997 F: +44 (0)117 929 1998
WWW.AEW-ARCHITECTS.COM