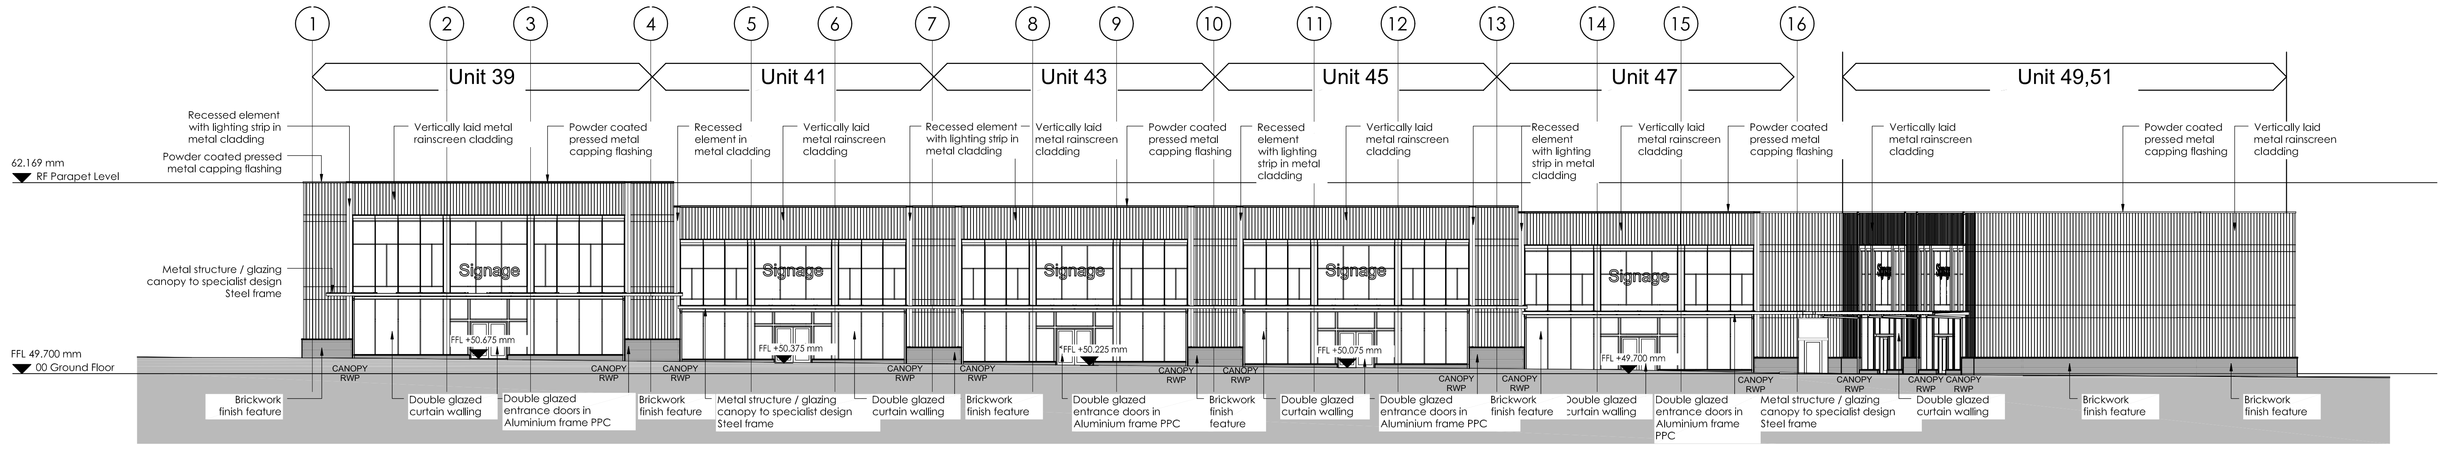

1 Proposed Front Elevation, Unit 39 to 51
Scale @ 1 : 200

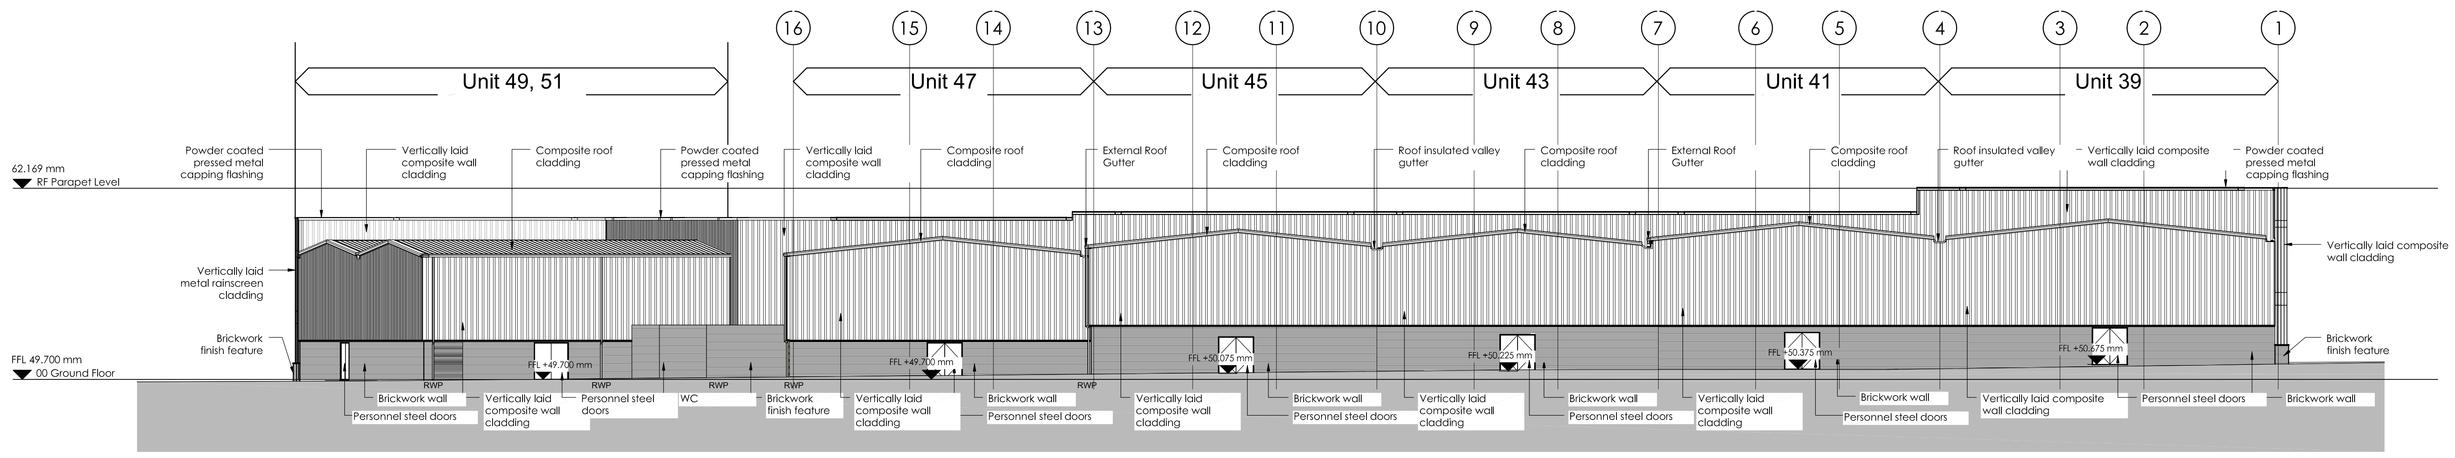

2 Proposed Rear Elevation, Unit 39 to 47
Scale @ 1 : 200

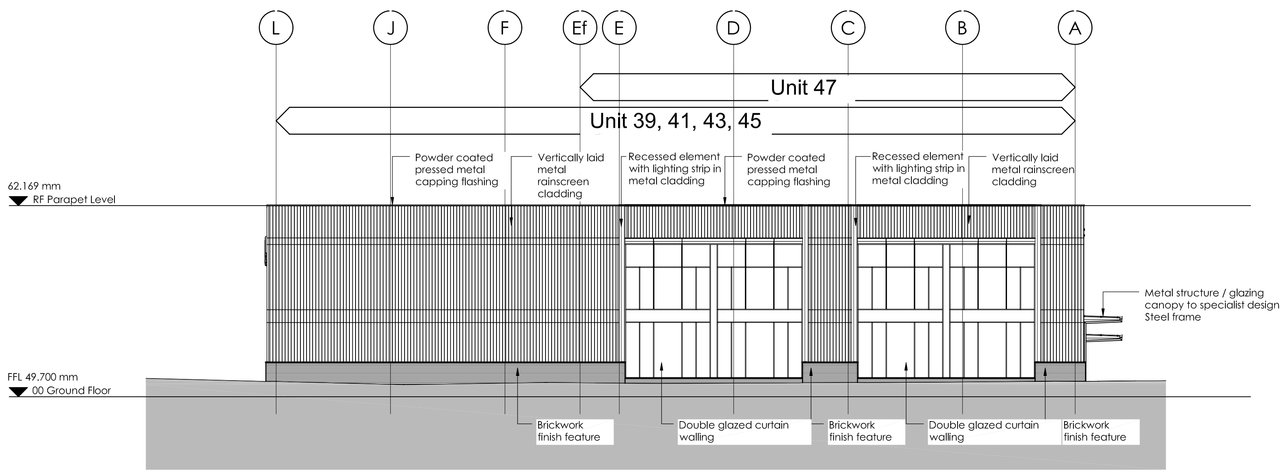

3 Proposed Side Elevation, Unit 39
Scale @ 1 : 200

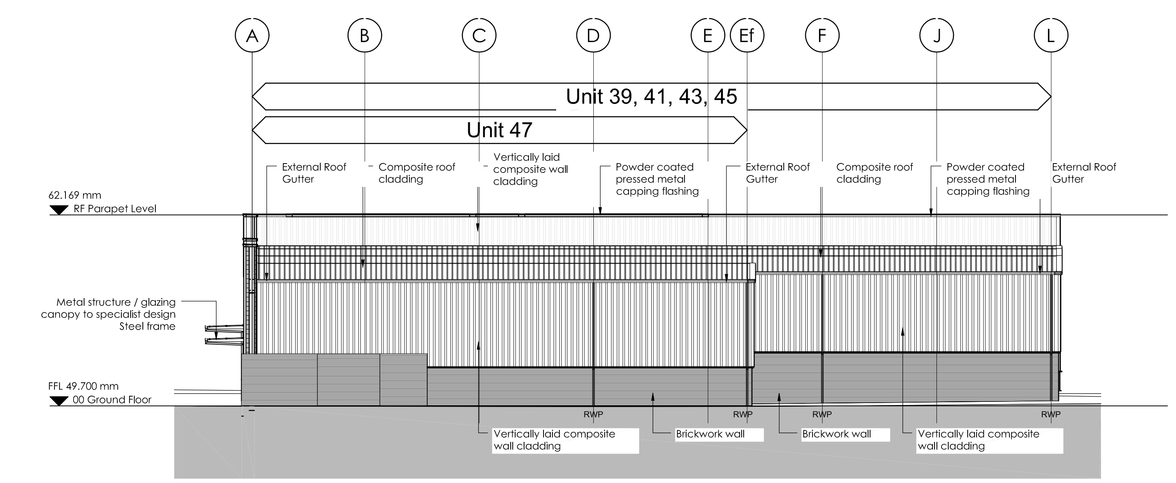

4 Proposed Side Elevation, Unit 47
Scale @ 1 : 200

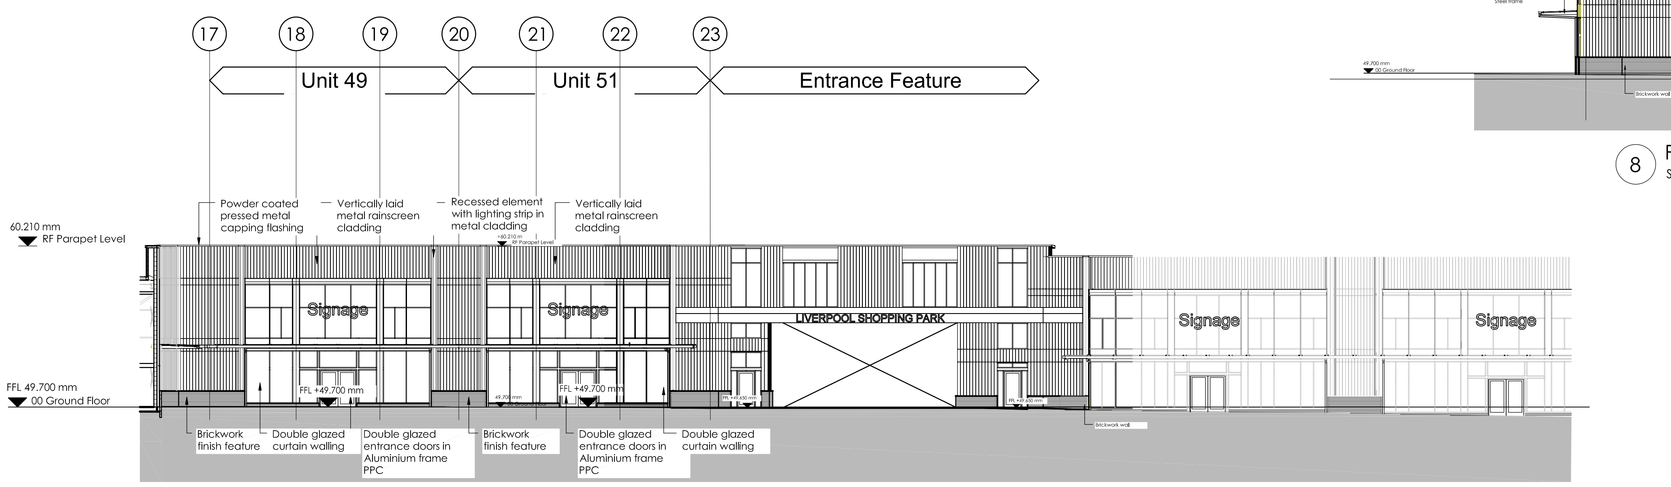

Scale @ 1 : 200
5 Proposed Front Elevation, Unit 49&51
Scale @ 1 : 200

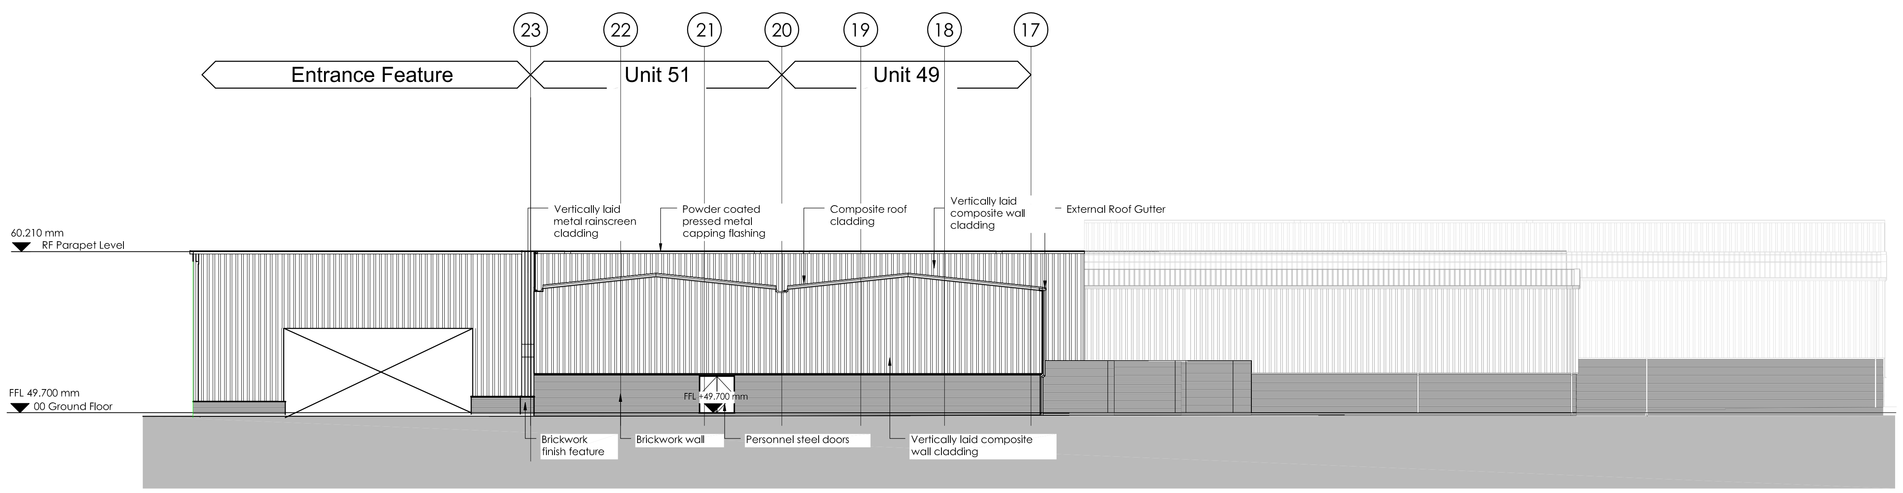

6 Proposed Rear Elevation, Unit 49&51
Scale @ 1 : 200

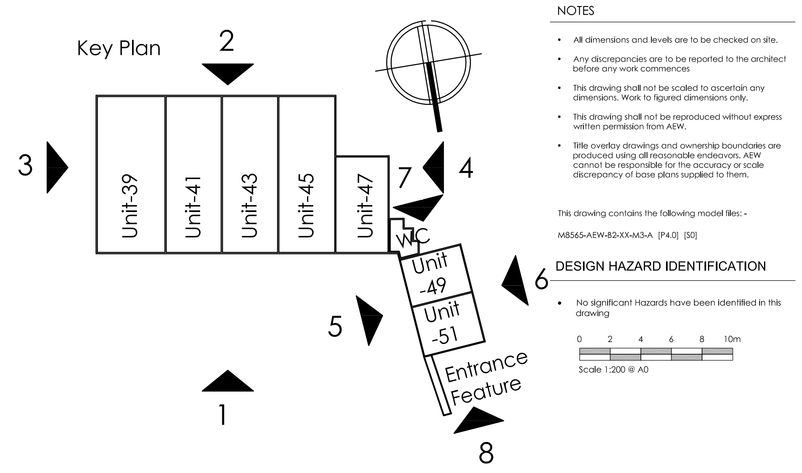

NOTES

- All dimensions and levels are to be checked on site.
- Any discrepancies are to be reported to the architect before any work commences
- This drawing shall not be scaled to ascertain any dimensions. Work to figured dimensions only.
- This drawing shall not be reproduced without express written permission from AEW.
- Title overlay drawings and ownership boundaries are produced using all reasonable endeavors. AEW cannot be responsible for the accuracy or scale discrepancy of base plans supplied to them.

This drawing contains the following model files: -

M8565-AEW-B2-XX-M3-A [P4.0] [S0]

6 DESIGN HAZARD IDENTIFICATION

- No significant Hazards have been identified in this drawing

0 2 4 6 8 10m
Scale 1:200 @ A0

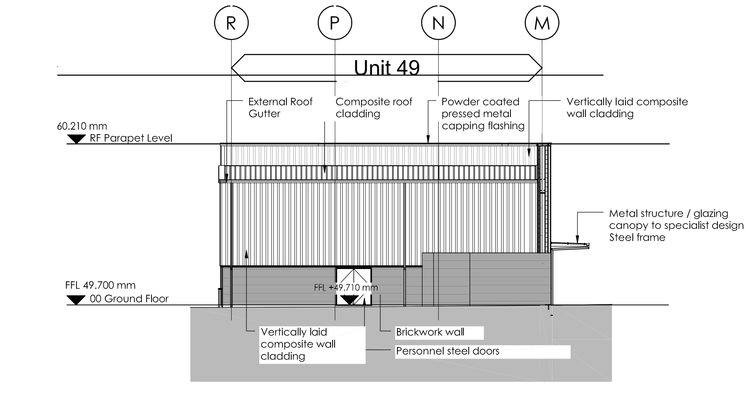

7 Proposed Side Elevation, Unit 49
Scale @ 1 : 200

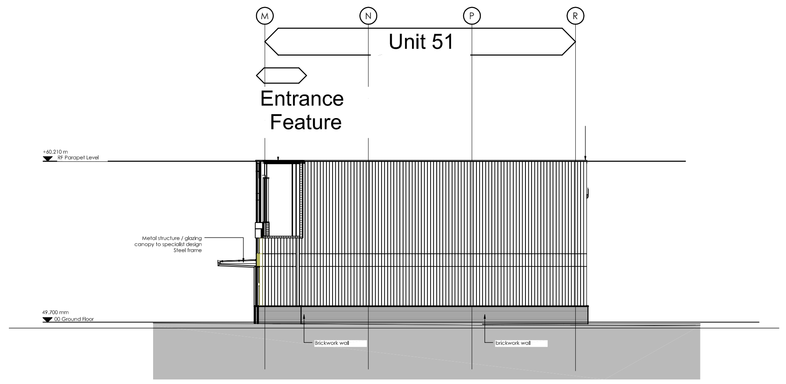

8 Proposed Side Elevation, Unit 51
Scale @ 1 : 200

REV	Date	Drawn by: -	Checked by: -
P6	10/02/17	BR	RH
Entrance Feature amended			
P5	01/12/16	BR	RH
Management Suite amended			
P4	09/11/16	TS	RH
Addition of Management Suite			
P3	07/11/16		RH
P2	16/09/16		RH

Status: S2 — Purpose of Issue: For Information
drawing stage: Planning
client: **Derwent Estates**
project: **Liverpool Shopping Park**
drawing title: **Proposed Elevations**
date: 07/11/16 — drawn:
scale @ A0: 1 : 200 — checked: RH

Rev: P6
Dwg No: M8565-AEW-B2-XX-DR-A-0504

AEW ARCHITECTS AND DESIGNERS LTD
ARCHITECTS | PLANNERS | INTERIOR DESIGNERS