this drawing remains the property of fisch design limited and duplication of this drawing in whole or any part is strictly forbidden without prior written permission from fisch design ltd

all structural alterations are to be approved by a structural engineer

do not scale from this drawing, all dimensions to be checked on site

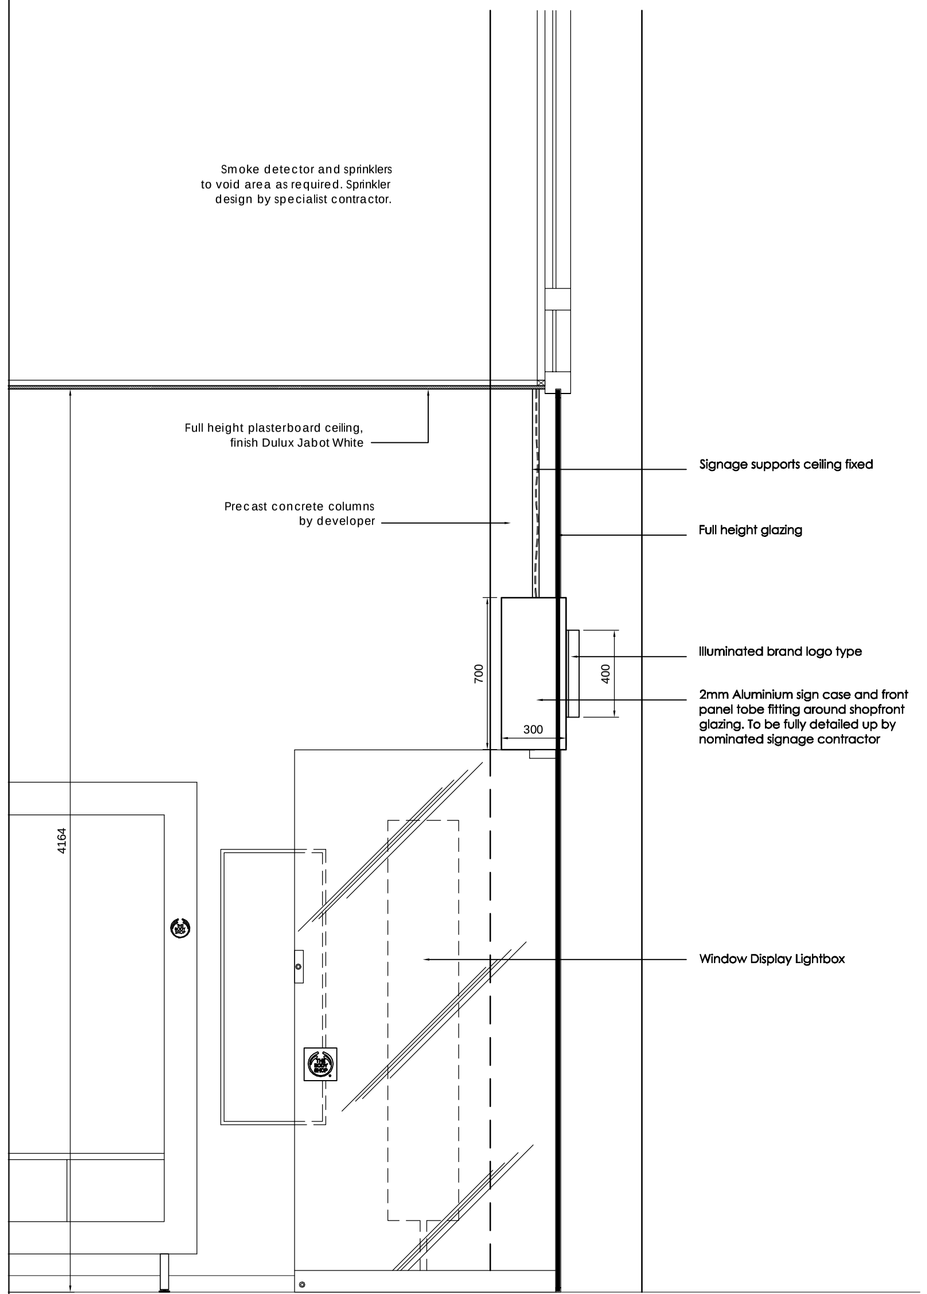

Section A-A

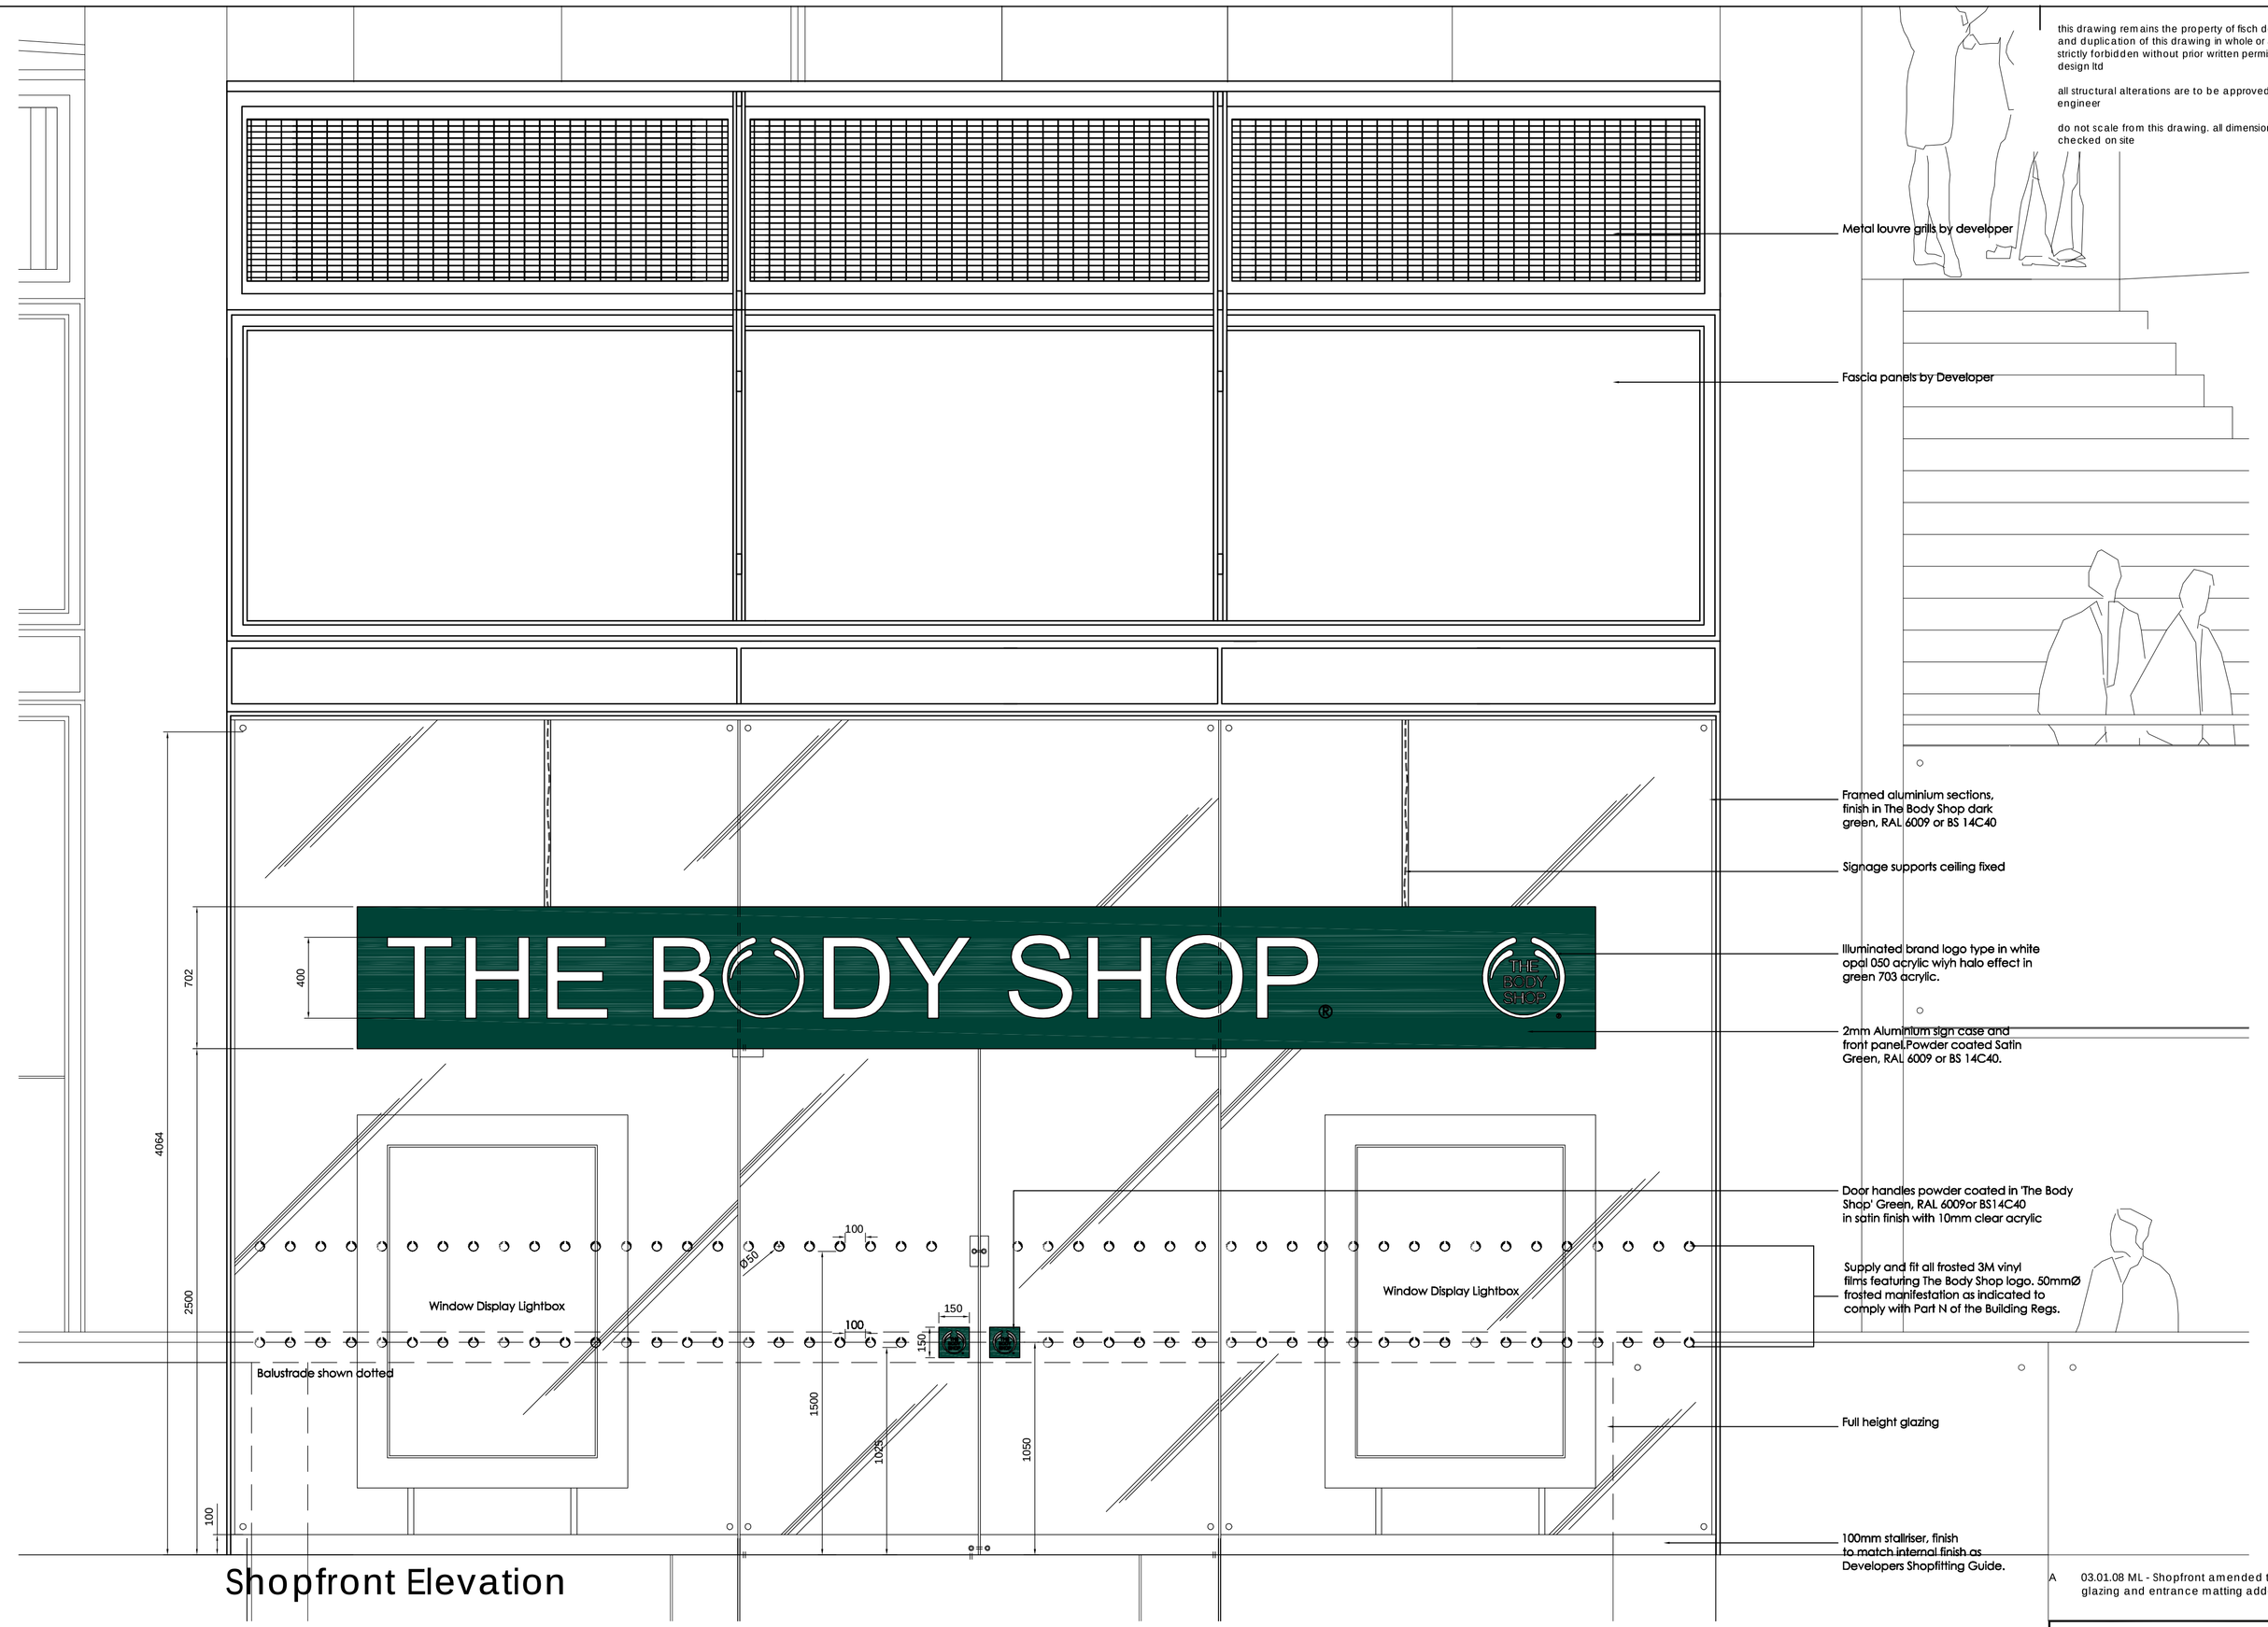

Shopfront Elevation

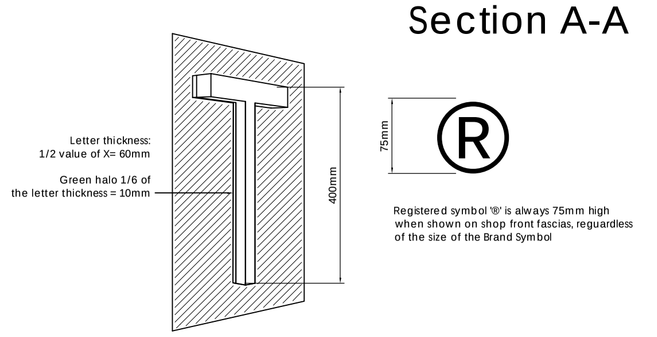

Registered symbol '®' is always 75mm high when shown on shop front fascias, reguardless of the size of the Brand Symbol

Fascia Signage Letter detail, NTS

Main fascia sign to be constructed to The Body Shop standard corporate specification;
Sign case and front panel from 2mm aluminum, powder coated externally RAL 6009, internally white. Face panel to be router cut with text and brand logo type.

Letters to be built up from 3mm acrylic, faces and front section of the returns 3mm white 050 opal acrylic with rear section of returns from green 703 acrylic.

Illumination by cool white T5 lamps.

Signage Contractor to refer to Body Shop standards.

New Shopfront works

Glazing: Clear glazing to shop-front to comply with BS 6206: 1981 & BS 6262 (protection against impact) part N1 Building Regulations. Internal glazing beads for security. Glazing gaskets as appropriate for the selected sections.

Manifestations: by Contractors Signage Specialist, Manifestation is be in the form of a 50 mm high pod. The registered symbol is to be included on each pod. Colour to be opaque/frosted white. Manifestation is to be installed as two continuous lines across the shop front.

Internal floor tiling to finish up to the existing mall flooring separated by expansion joint- see Specification on Schluter section trim. CHECK LEVELS BETWEEN MALL AND INTERNAL SUB FLOOR TO DETERMINE WHETHER RAMPED AREA WILL BE REQUIRED.

New shopfront signage to TBS corporate design standards. The new fascia signage will be supplied and installed by The Body Shop nominated signage contractor under direct employment of the Client .

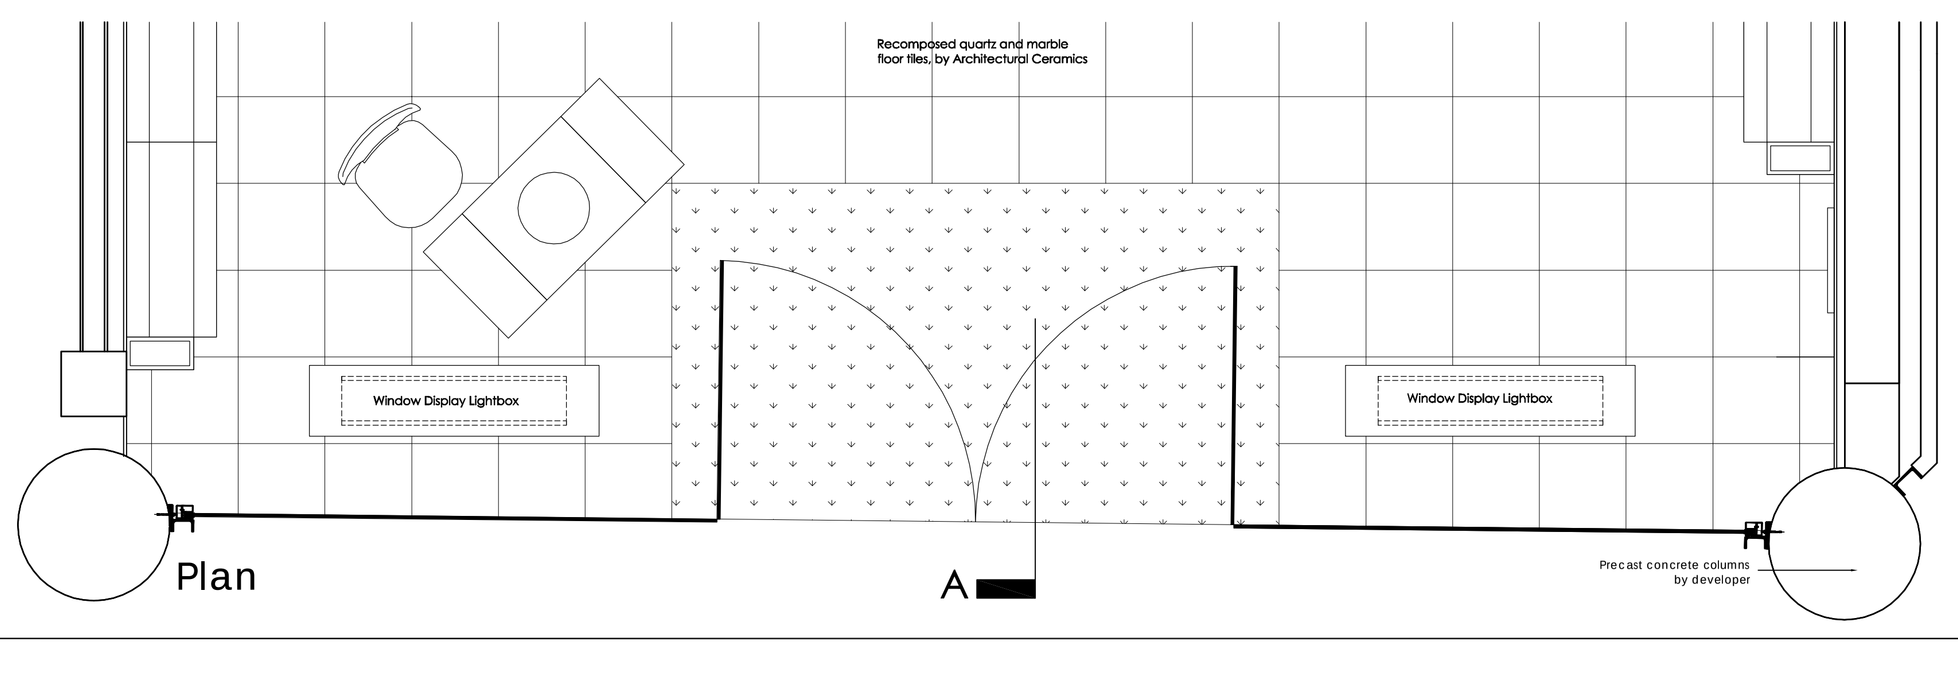

Plan

A	03.01.08 ML - Shopfront amended to frameless glazing and entrance matting added.		

Tender Issue

dwg no:	**132-03**	revision:	**A**
client:	**The Body Shop**		
project:	**Unit SSU 61 Paradise Street Development, Liverpool**		
title:	**Shopfront Elevation, Plan and Section**		
origin:	**ML**	checked:	
scale:	**1:20 A1**	date:	**26.09.07**

fisch design

fisch design ltd suite3e north mill bridgefoot belper derbyshire de56 1yd
t:+44 (0) 1773 828222 f:+44 (0) 1773 880111
mail@fischdesign.co.uk www.fischdesign.co.uk

PDF created with pdfFactory Pro trial version www.pdffactory.com