0 100

File ref - p:\traffic projects\temp t\asda - breck road\drawings\00205011-1200-01.dwg

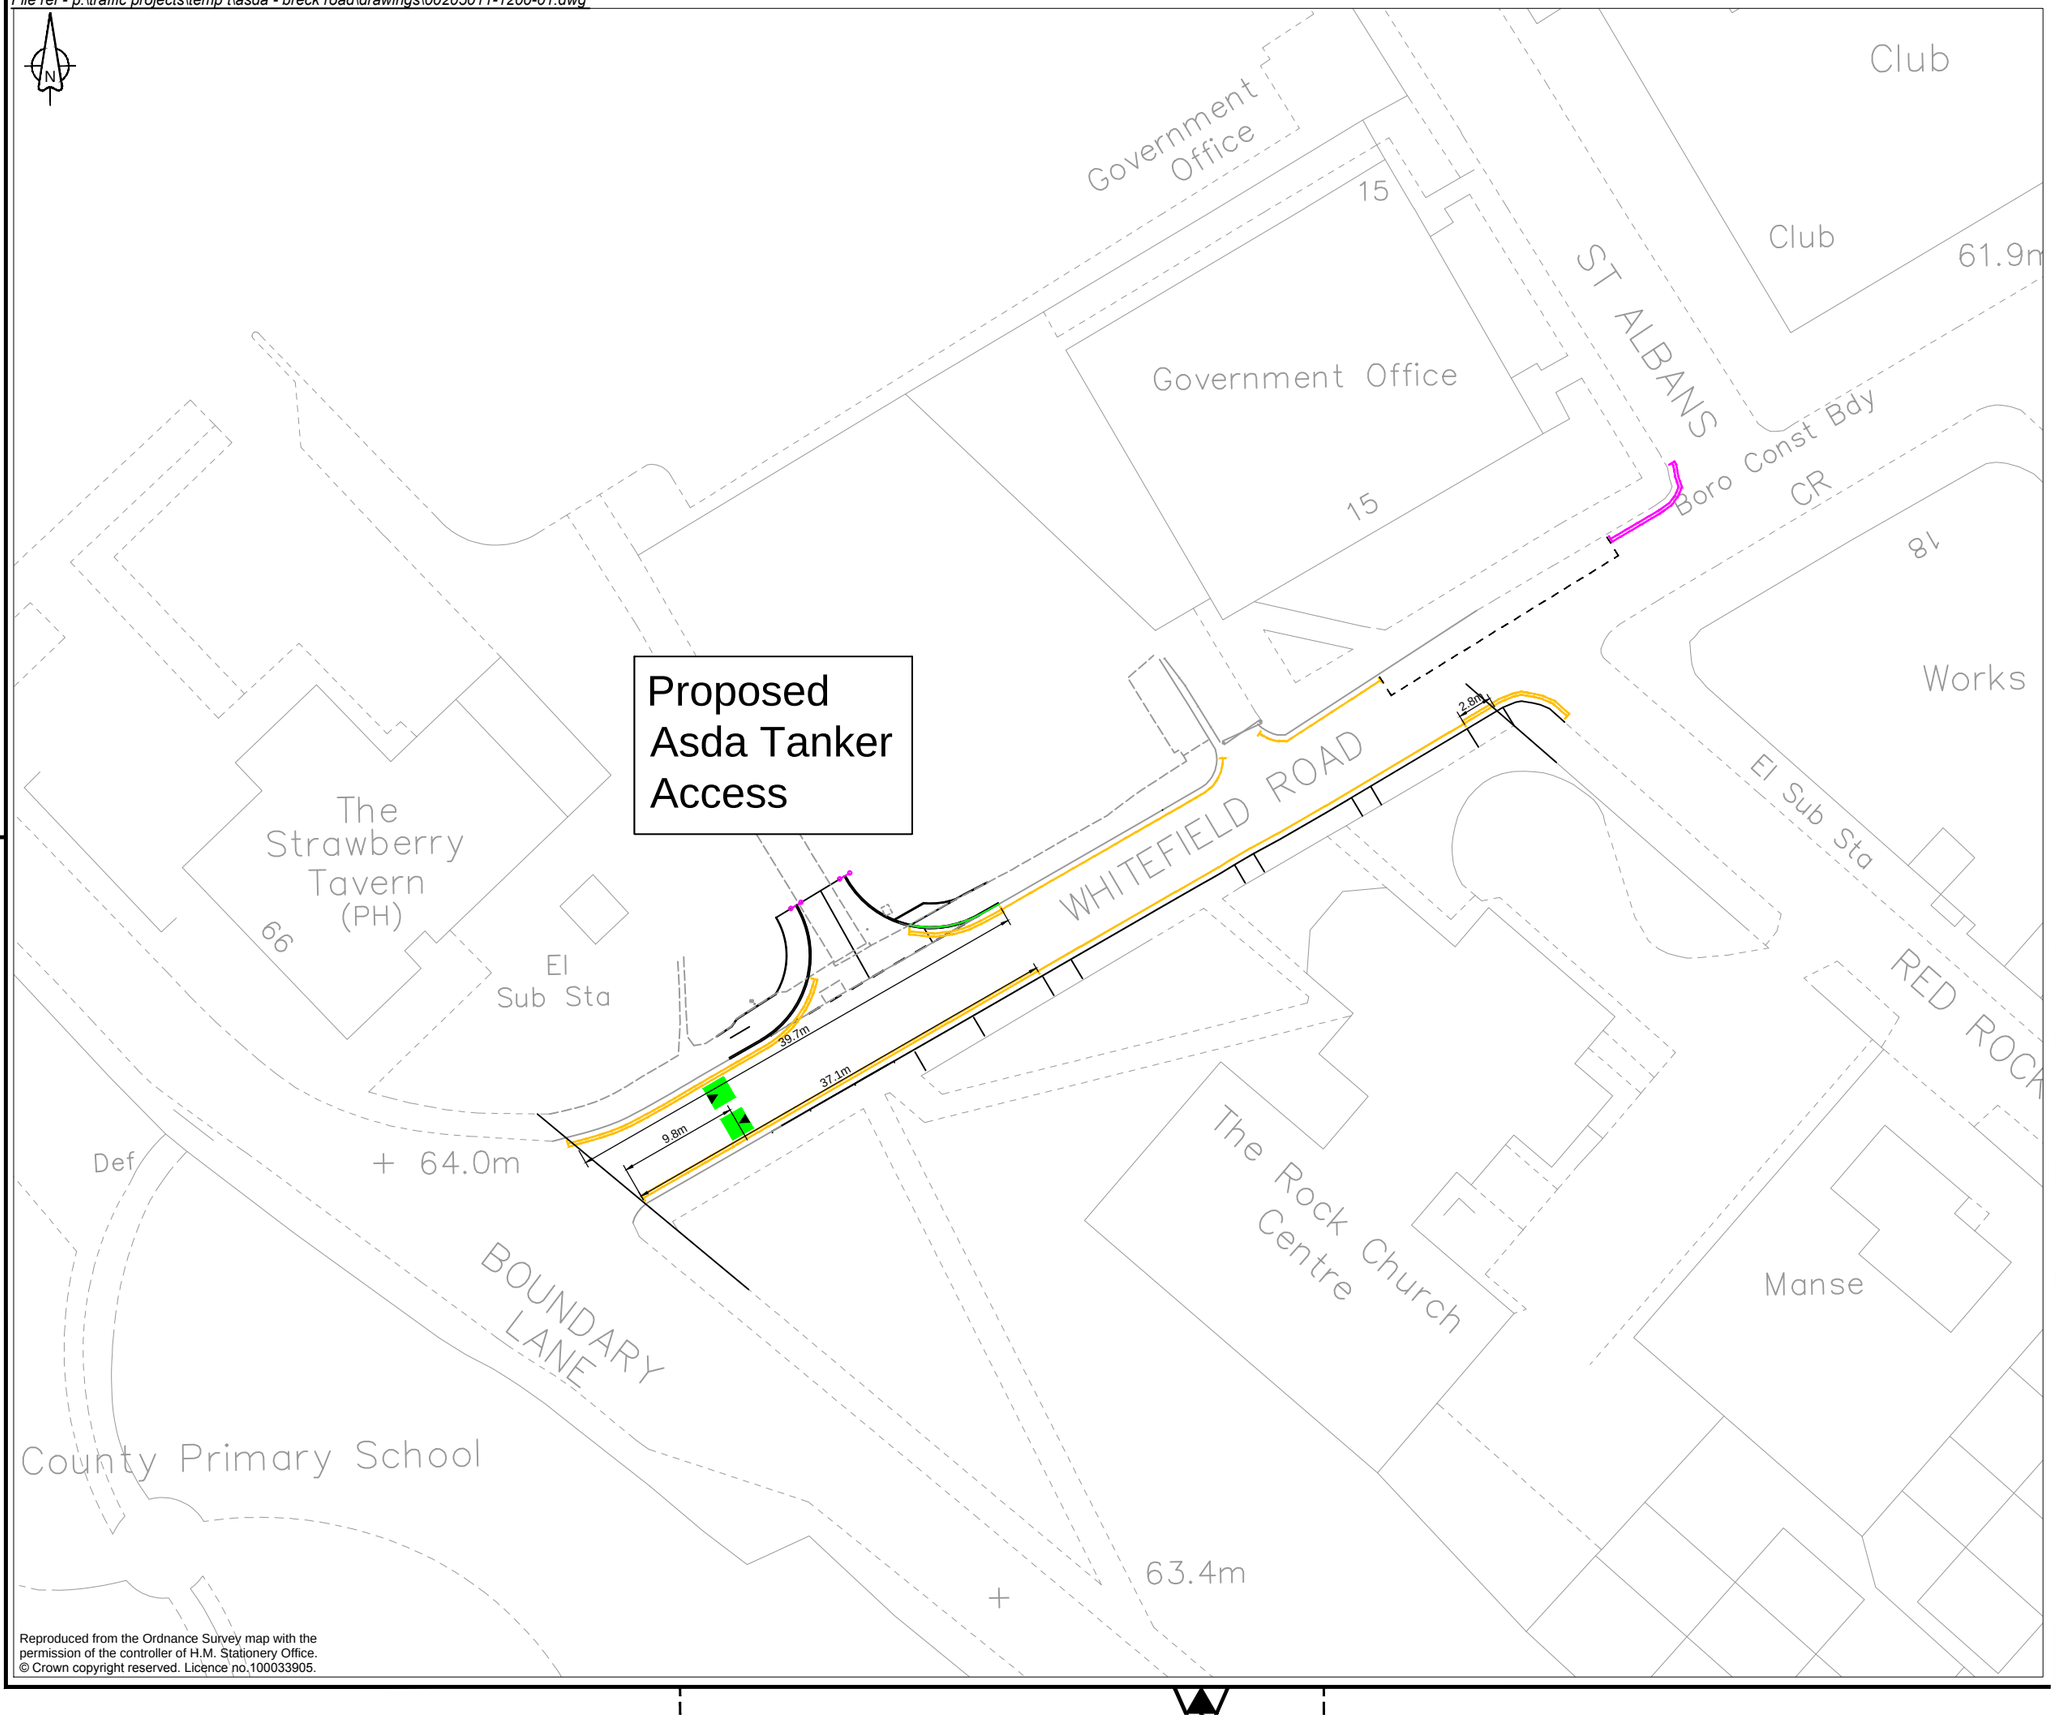

Proposed no waiting Mon - Fri 5-10 pm and Sat & Sun 10am - 6pm, 1st August to 31st May in accordance with TSRGD 2002 diag no.1017.

Proposed no waiting at any time in accordance with TSRGD 2002 diag no.1018.1.

Existing no waiting at any time to remain.

Existing free parking bay to remain.

Proposed speed cushions (1.9m x 1.9m) road marking to be in accordance with TSRGD 2002 diag no.1062.

Reproduced from the Ordnance Survey map with the permission of the controller of H.M. Stationery Office. © Crown copyright reserved. Licence no.100033905.

Rev	Revision details	Chkd	Appd	Date
A	No waiting markings amended followjng comments from LCC.	O.B	S.S	20-01-14

Drawn: MH	Preliminary
Design: MH	For comment
Chkd: OB	For tender
Appd: SS	For construction ✓
Date: 13-1-14	As constructed
	Other

Client

amey working with Liverpool City Council

www.amey.co.uk

Project Name

Section 278
Asda Breck Road

Drawing Title

Traffic Projects
Proposed Road Markings

Original Drg Size : A3	Dimensions : -
Scale : 1:500	Copyright © Amey

Drawing No	Rev
00205011-1200-01	A