STANDARD RAILING PATTERN

SCALE 1/20

DOUBLE-LEAF (Vehicle) GATE

INFILL PANEL

SINGLE-LEAF (Pedestrian) GATE

STANDARD RAILING PATTERN

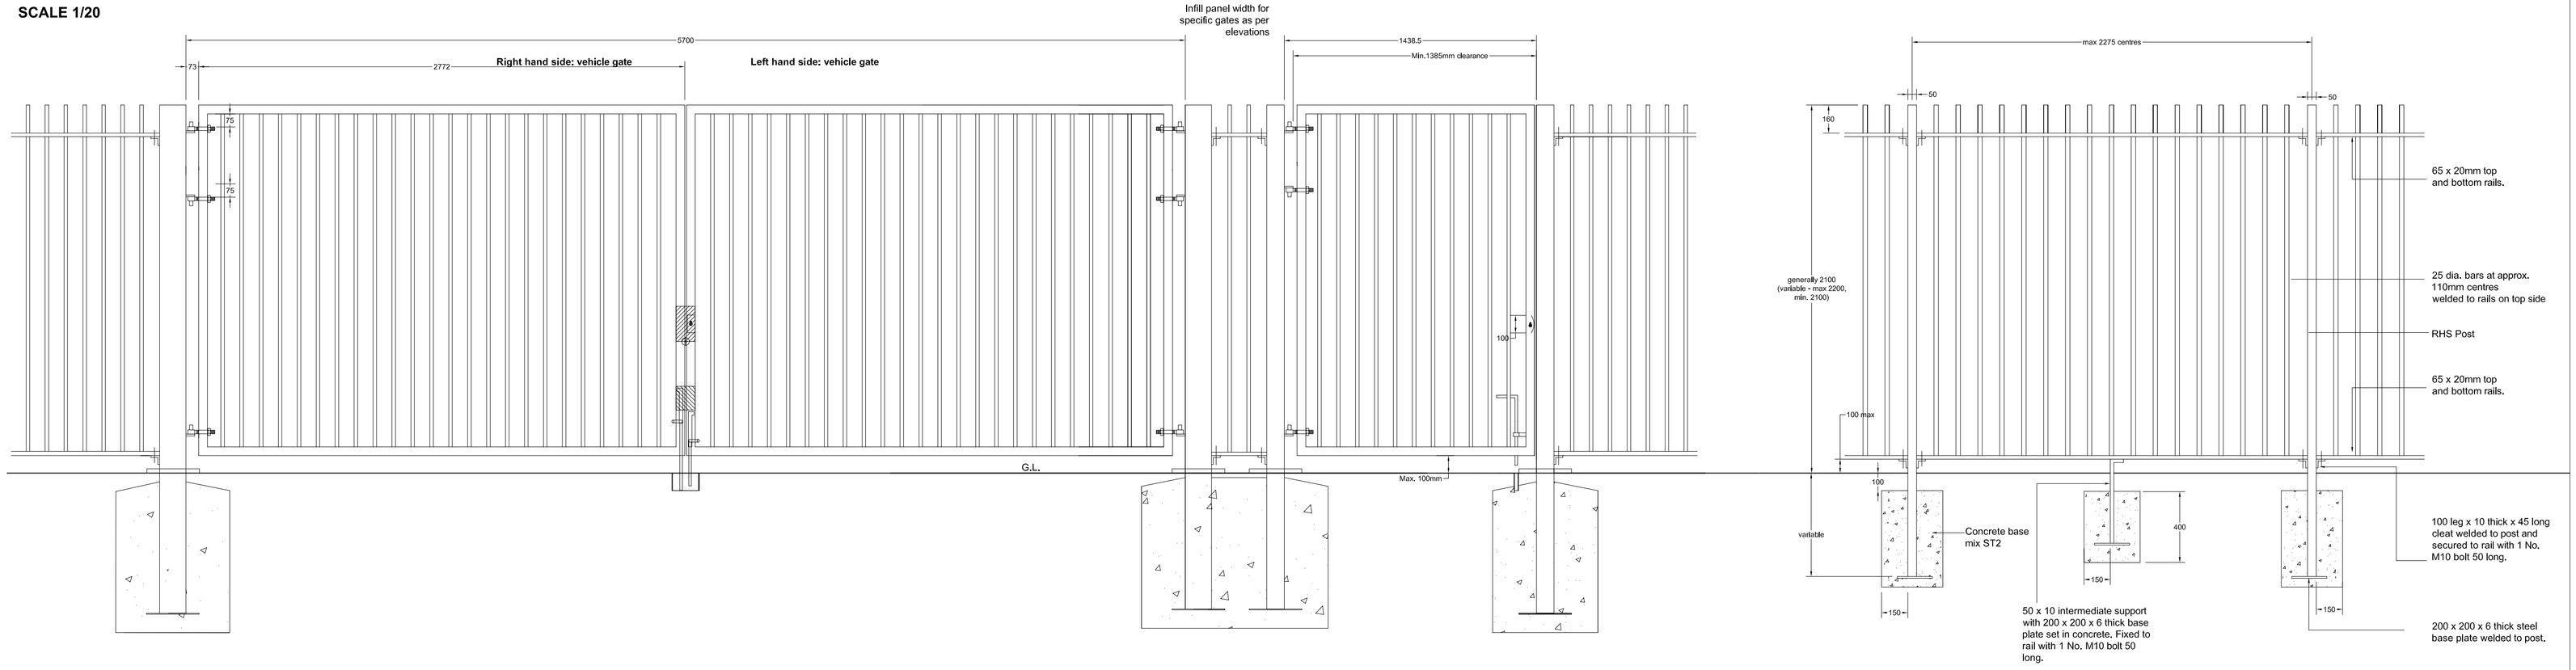

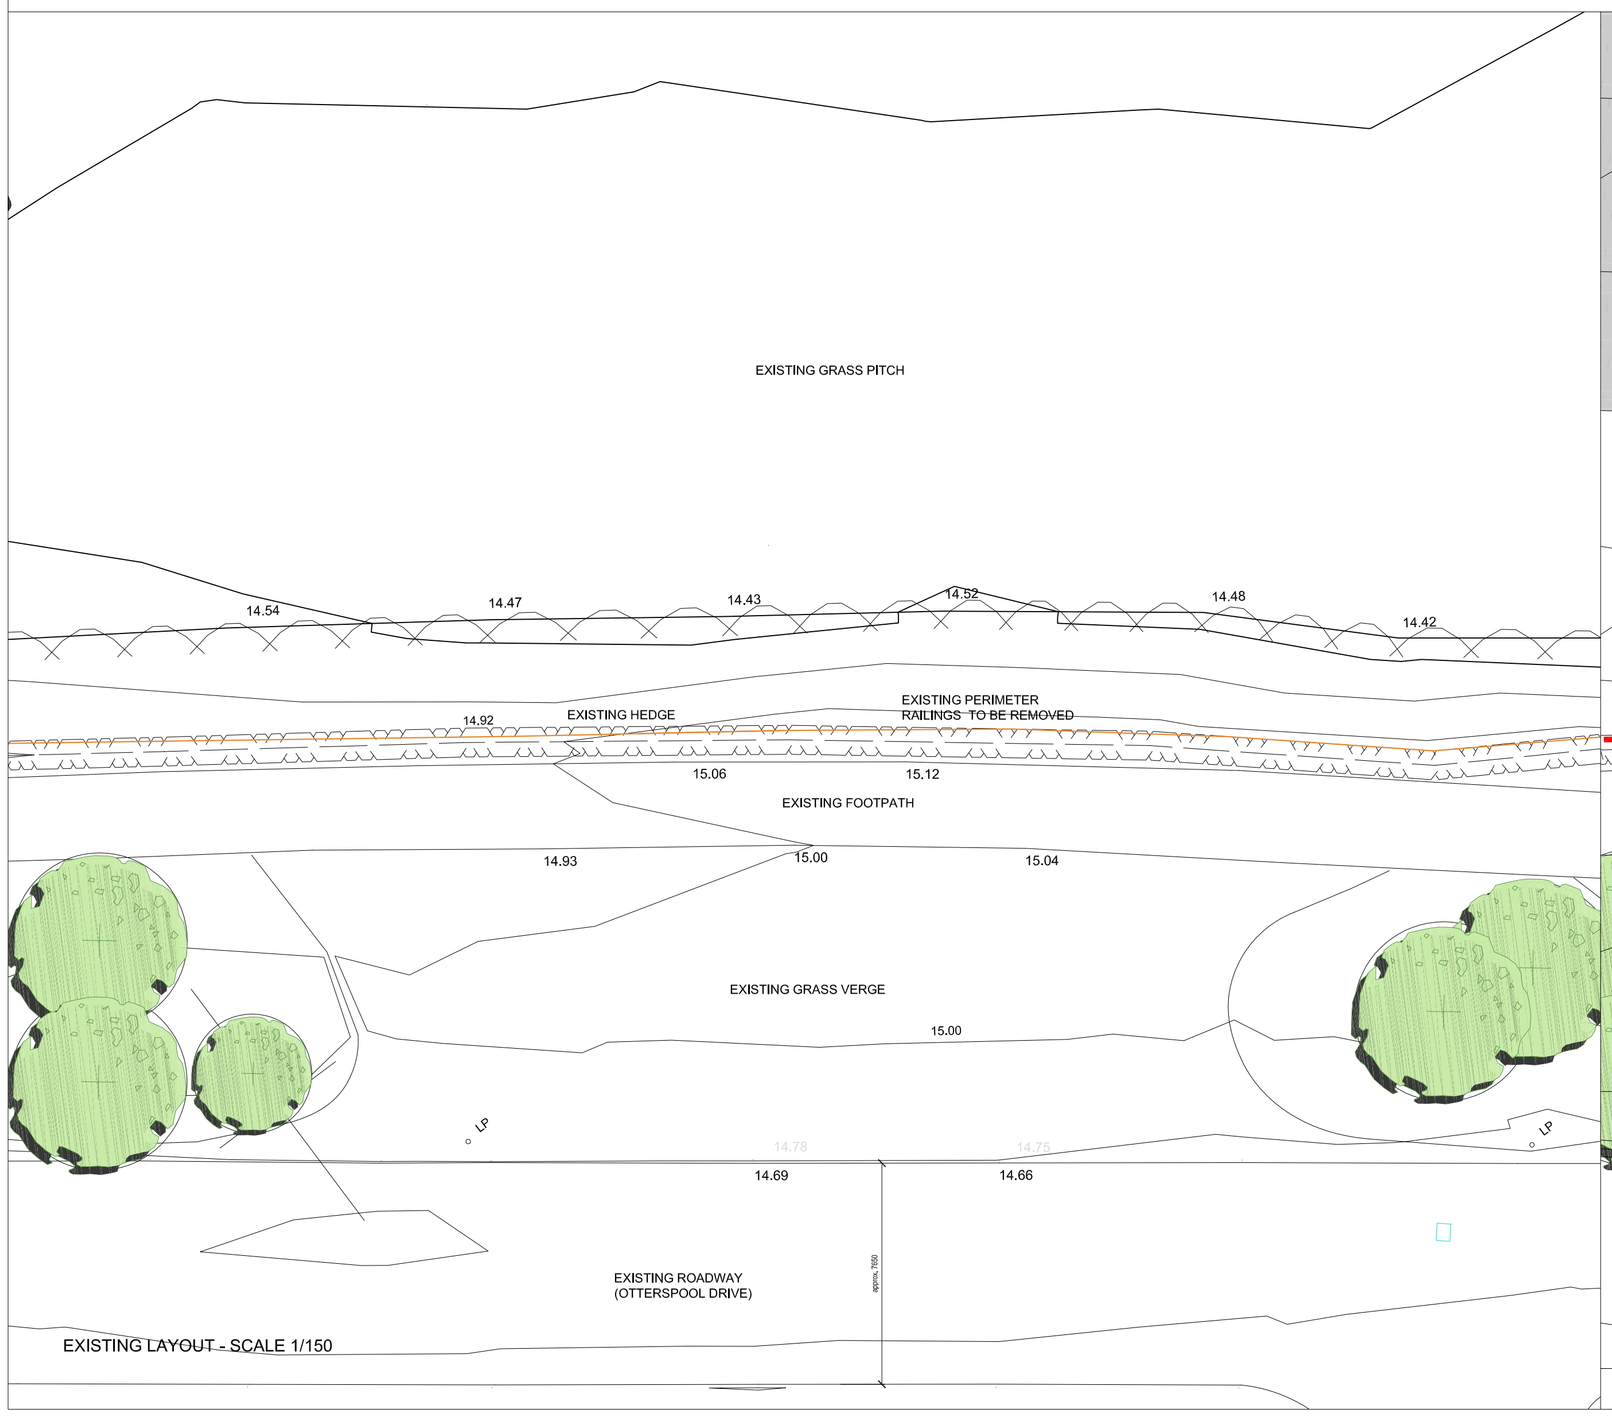

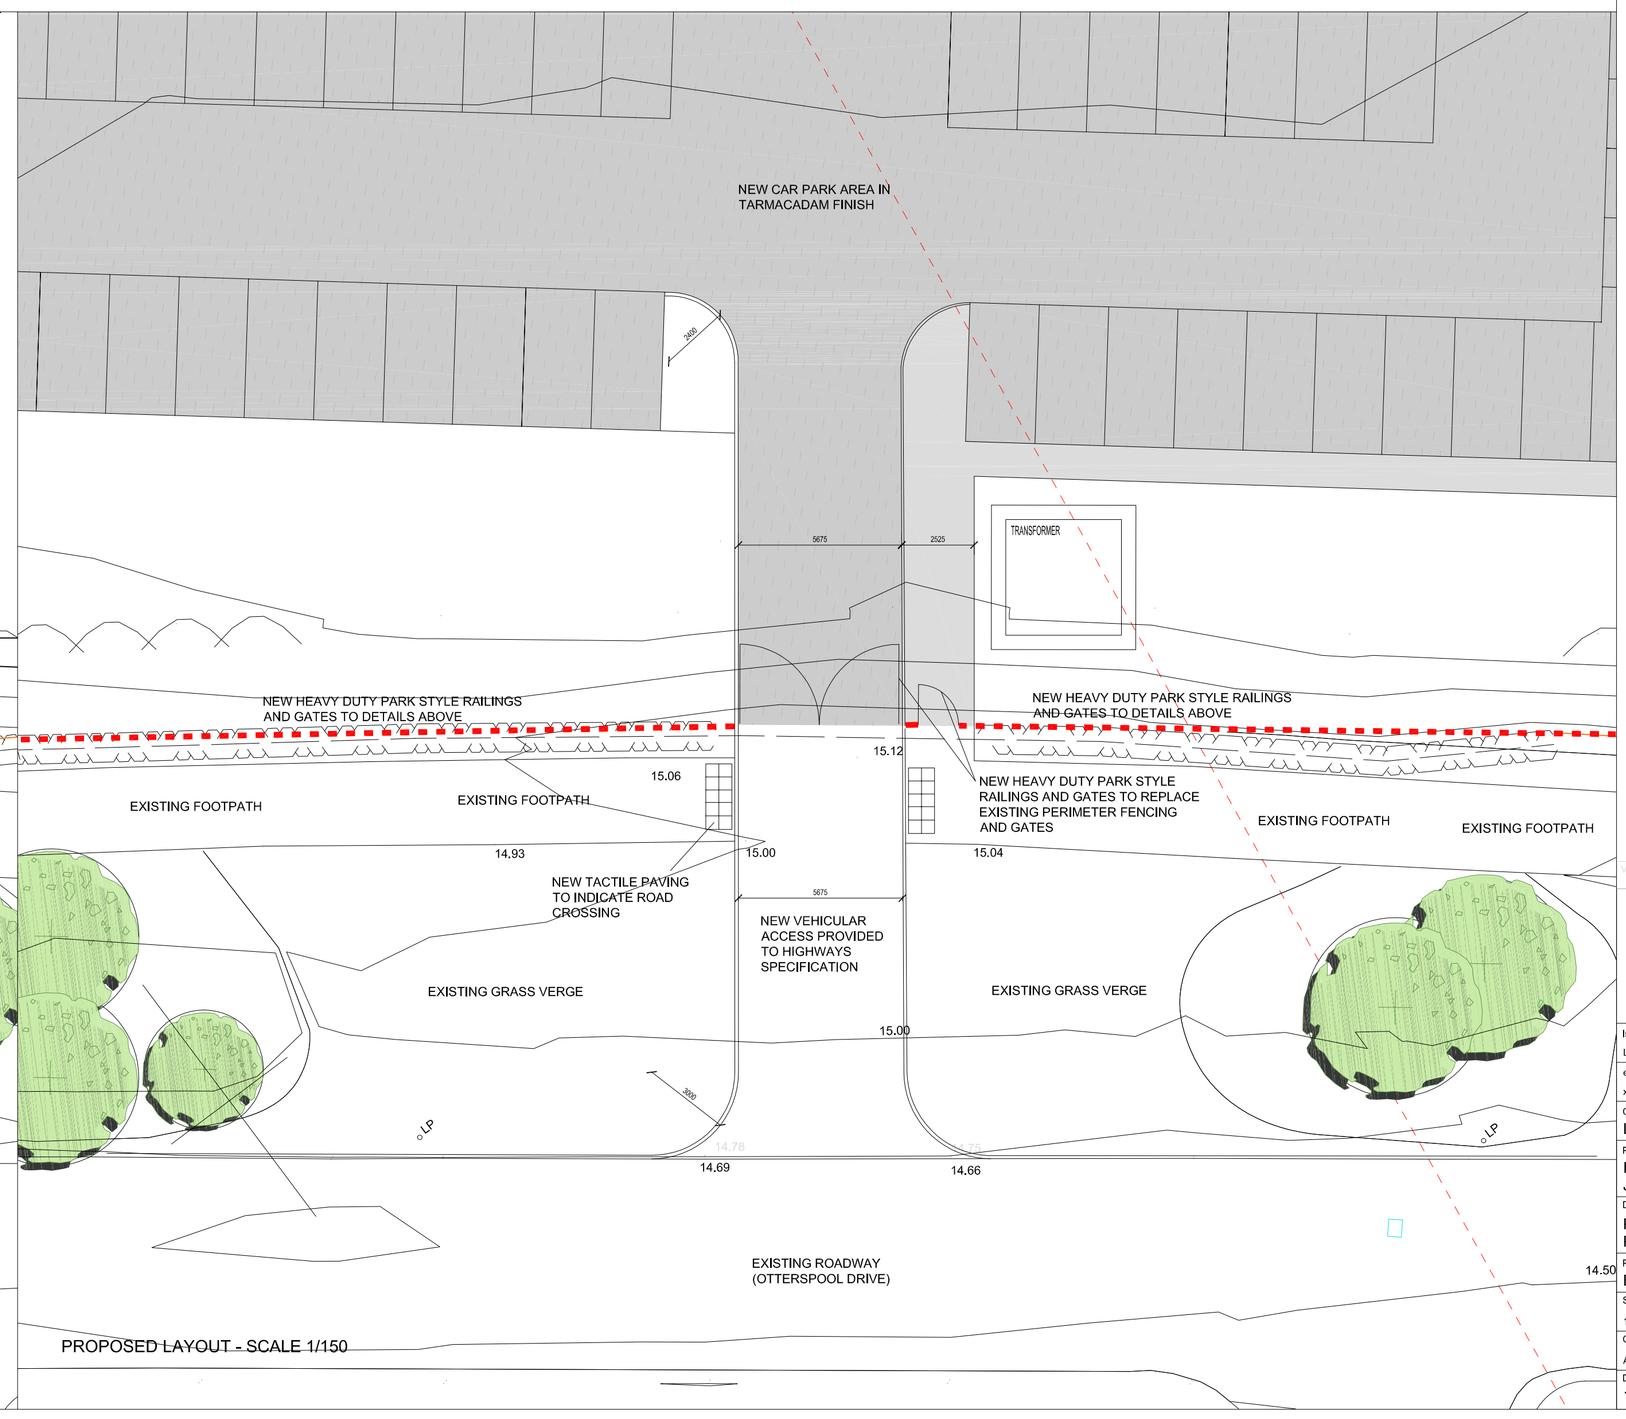

Notes

This Drawing is an instrument of service and shall remain the property of Mouchel. It may not be reproduced or copied in any form. It shall not be used for the construction, enlargement or alteration of a building or area other than the said project without the authorisation of the issuing office.
Contractors shall verify and be responsible for all dimensions and conditions and shall report any discrepancies to the issuing office before proceeding with any work. Drawings shall not be scaled.

Notes

1. All dimensions are in millimetres.
2. All welds are to be continuous with all burrs and sharp edges removed.
3. Steel is to be in accordance with BS 1722 part 9
4. All steel is to be hot dipped galvanised in accordance with BS729.
5. Fixing bolts to comply with BS4190 or BS4933 and burred over to prevent removal.
6. Steelwork to be treated with an etch primer e.g. mordant solution and two coats of finishing paint to be confirmed by the CA, colour black.
7. On sloping ground posts and bars are to be set vertically with top and bottom rails parallel to the ground profile unless agreed with the CA.
8. All concrete mix ST2 to BS5328.

Key

Existing site perimeter fenceline incorporating mesh type fencing to be removed

Proposed new site perimeter fenceline incorporating railing and gate details as shown

Ver.	Details	Author & Date	Checked & Date	Approved & Date

mouchel
building great relationships

Issuing Office Liverpool	Tel. no. 0151 600 5500
email x@mouchel.com	

Client
Liverpool City Council

Project name
FA Parklife Project -
Jericho Lane Site

Drawing Title
Proposed Perimeter Railing Details showing Proposed Boundary Fencing and Gate Details

Purpose
Boundary Fence and Gate Details, Site Entrance

Scale	Drawn	Checked	Approved
1:20/1:150	JJ	JM	JM
Original Size	Date	Date	Date
A1	February 2016	February 2016	February 2016

Drawing Number	Version
1070311-MOU-00-DR-A-0024	-

Mouchel copyright ©
Site Entrance and Railing Details.dwg