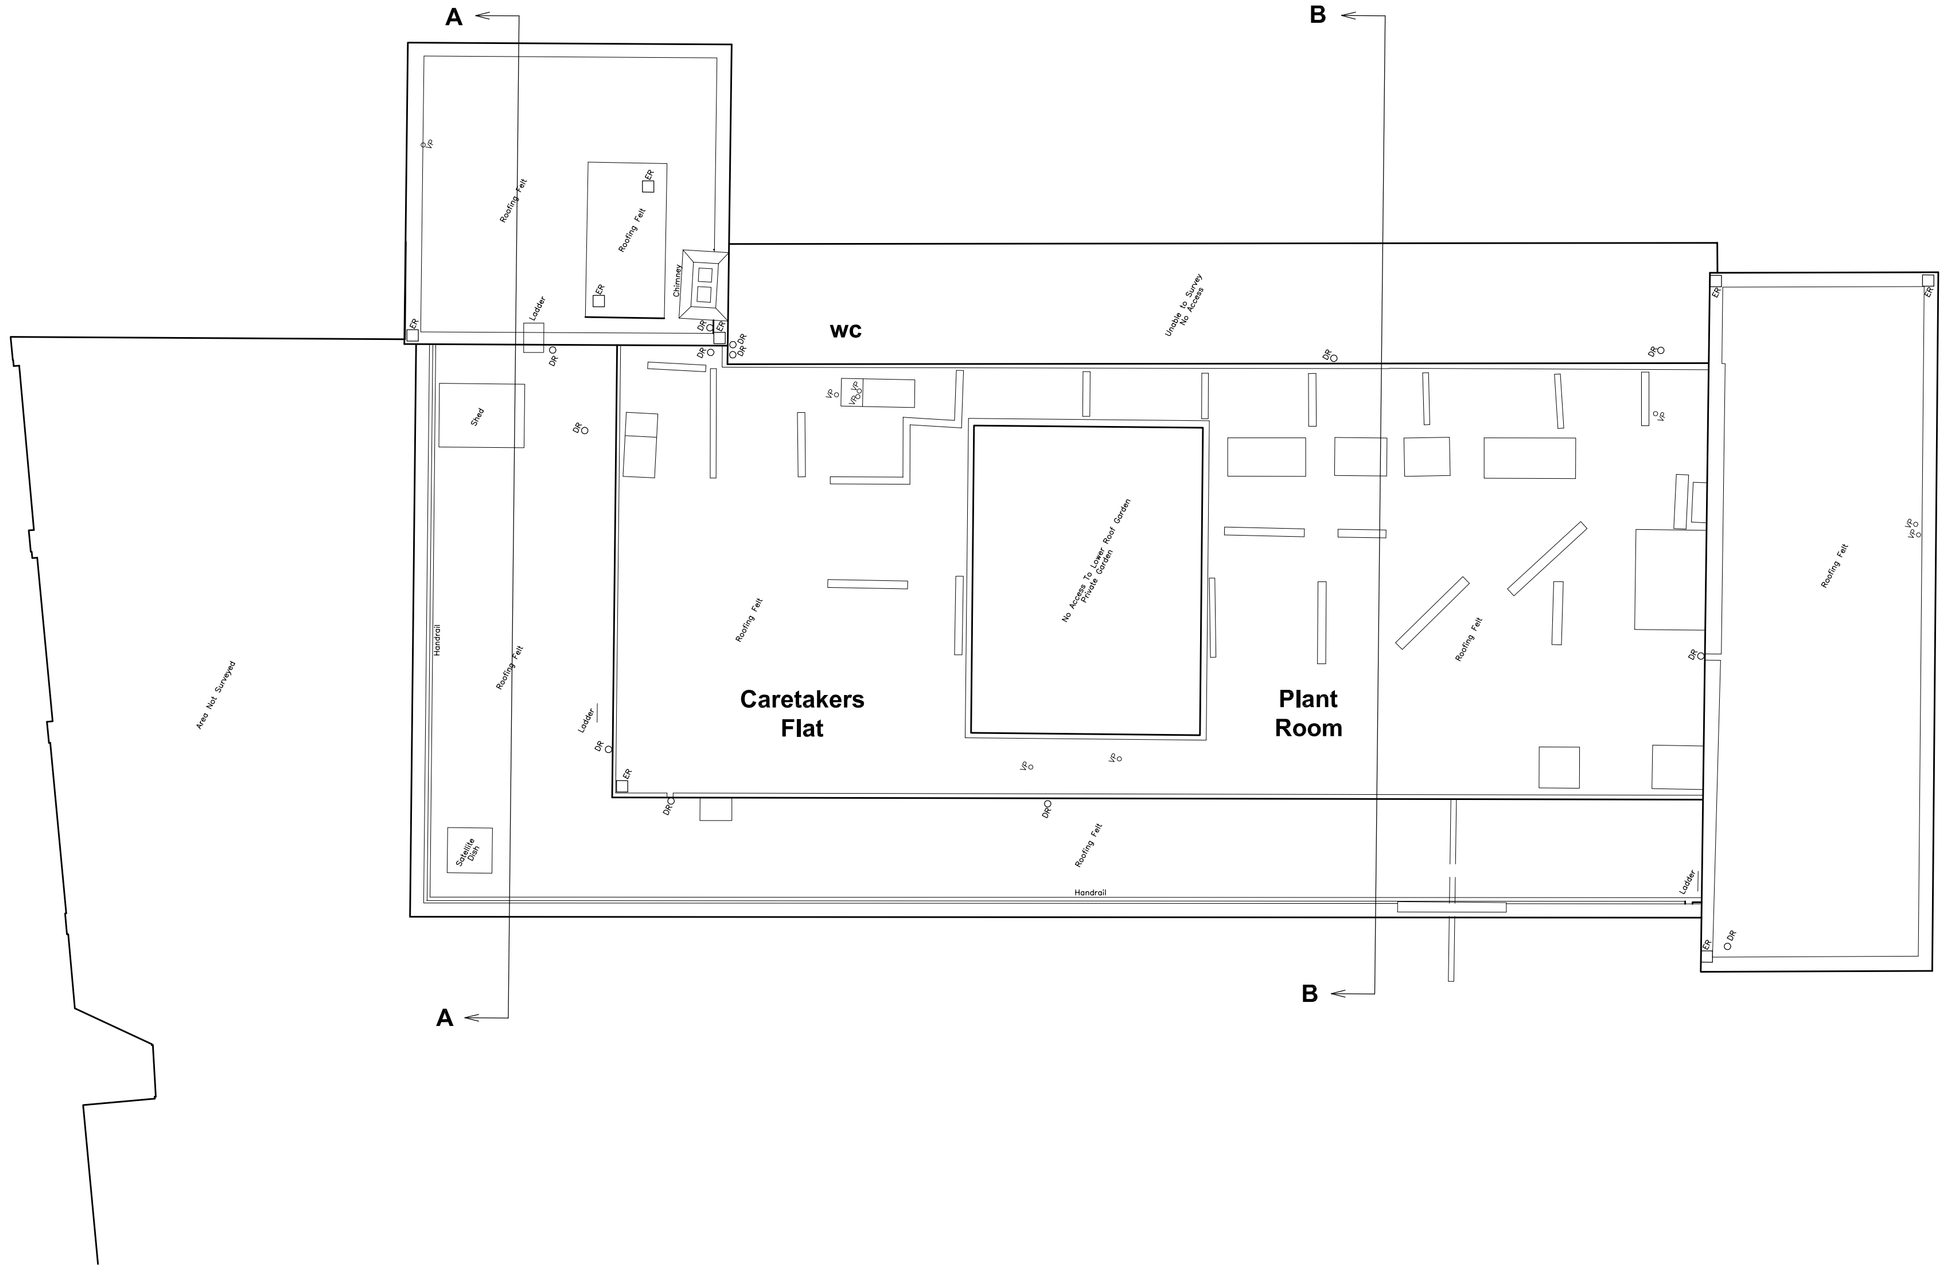

Roof Plan as Existing

Scale 1:100 @ A1

ISSUED FOR PLANNING

REVISION	DATE	DRAWN	CHECKED	DESCRIPTION

CLIENT: Mr Bev King	SCALE: As stated @ A1	DATE: 29/10/2010
PROJECT: Z Hotel Conversion of Offices on North John Street	DRAWN: HW	CHECKED: CW
DRAWING TITLE: Existing Roof Plan	JOB NUMBER: 232124	DRAWING NO.: 106
		REVISION: -

CENTURY BUILDINGS, 31 NORTH JOHN STREET, LIVERPOOL, L2 6RG, TEL 0151 2391600, FAX 0151 2391601
PURCELL MILLER TRITTON LLP IS A LIMITED LIABILITY PARTNERSHIP REGISTERED IN ENGLAND AND WALES, REGISTERED NUMBER OC315259, REGISTERED OFFICE 3 COLEGATE, NORWICH, NORFOLK, NR3 1BN. www.pmt.co.uk

© ALL RIGHTS RESERVED
REPORT ALL DISCREPANCIES
DO NOT SCALE FROM DRAWING
CHECK DIMENSIONS ON SITE

PURCELL MILLER TRITTON