SECTION AA

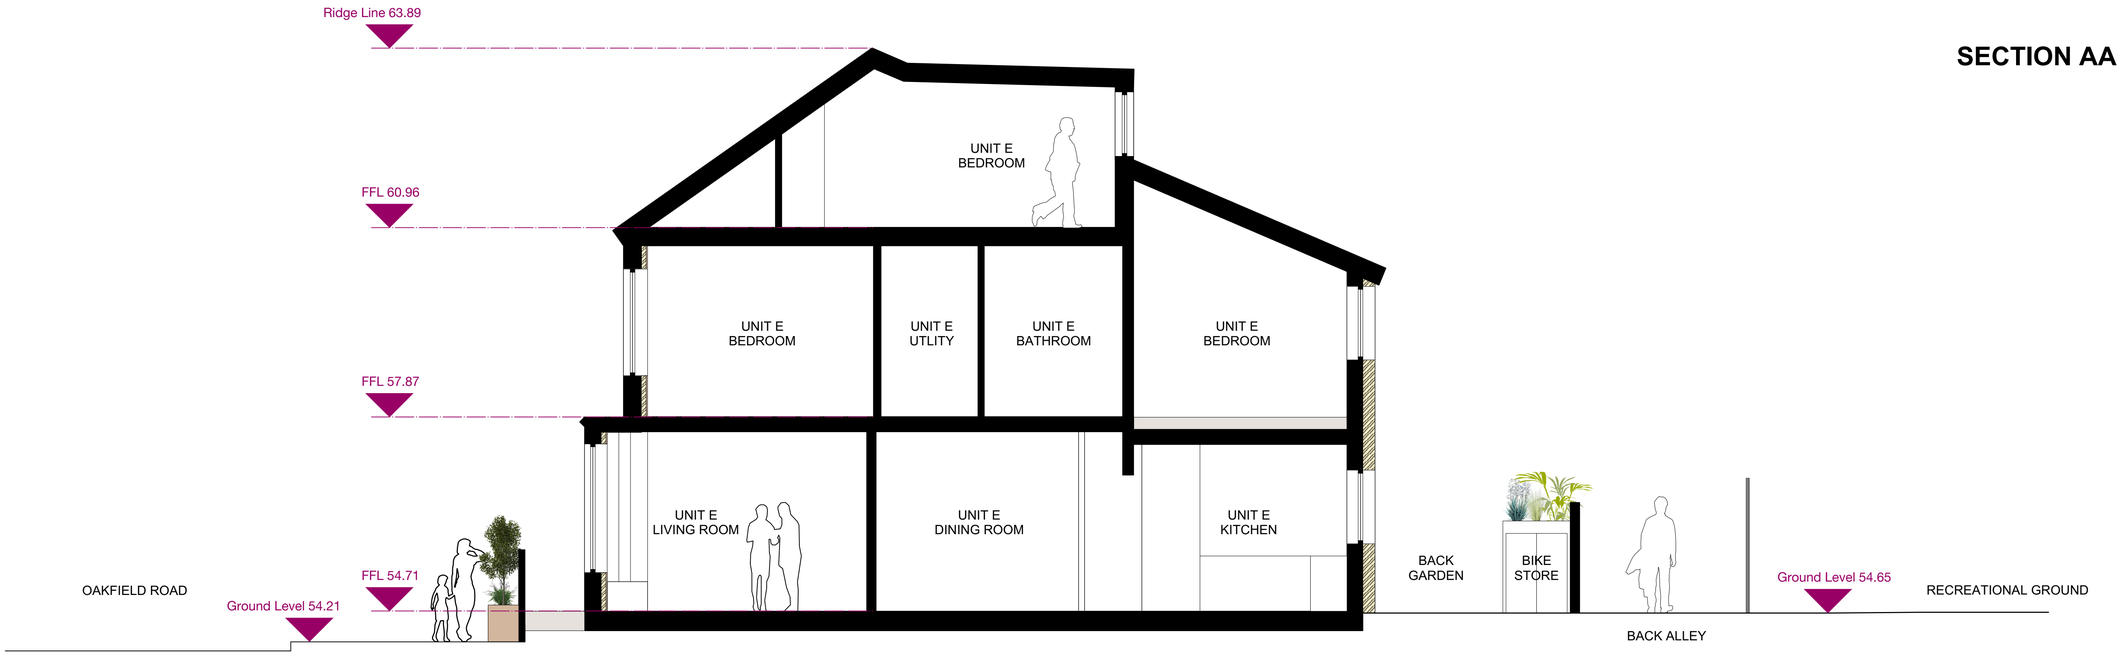

SECTION BB

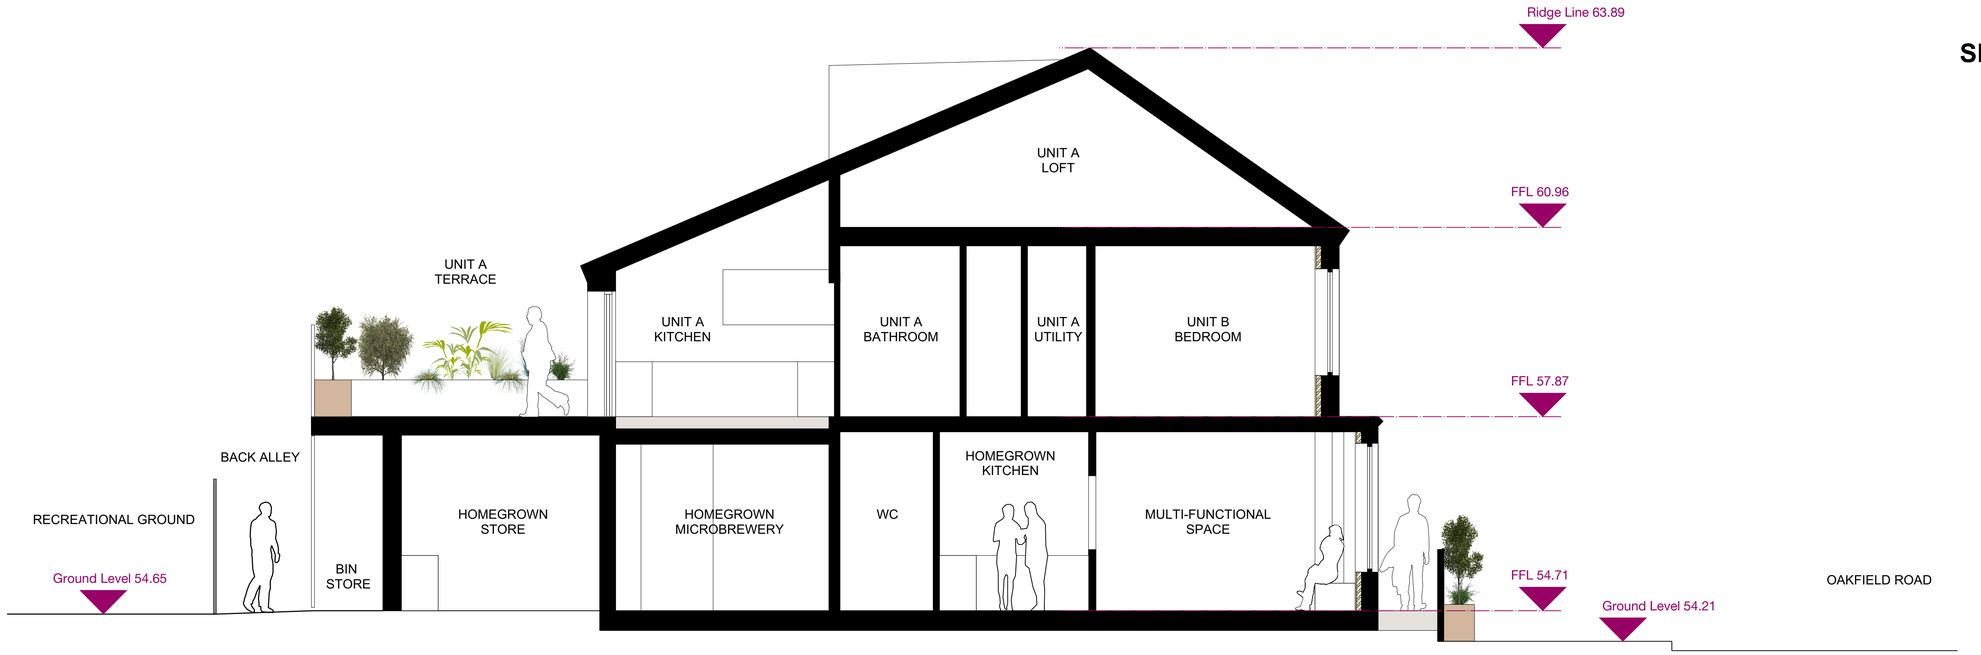

MATERIALS KEY

1. Pale Render
2. Metal Standing Seam
3. Existing Brickwork: **Retained**
4. Existing Brickwork: **Retained + Restored**
5. Existing Roof: **Retained**
6. New Grey Slate Roof
7. New Brick Boundary Walls
8. Existing Windows: **Retained**
9. New Triple Glazed Timber Windows
10. Solar PV Panels
11. Green Roofs and Planting
12. Mesh and Perforated Fencing and Gates

Rev:	Notes:	Date:	Dr by:	Ap by:
Original By: HB		Date: 04-04-2019		Ap by: MH

urbed

10 Little Lever Street
Manchester M1 1HR
t. +44 (0)161 200 5500
e. info@urbed.coop
w. www.urbed.coop

Drawing Title: Proposed Sections AA + BB

Project Title: Homebaked Terrace, Oakfield Road

Client: Homebaked CLT

Project Number:	Issue Status:
1089	Planning

Drawing Number: 1089-URBED-Z0-GR-DR-A-Prop Sections AA + BB

Scale:	Date:	Revision:
1:50@A1/1:100@A3	29-04-2019	

This drawing is to be read in conjuction with all related drawings. Do not scale from this drawing. this drawing is copyright and remains property of URBED (urbanism, environment and design) Ltd.

PROPOSED SECTIONS AA + BB