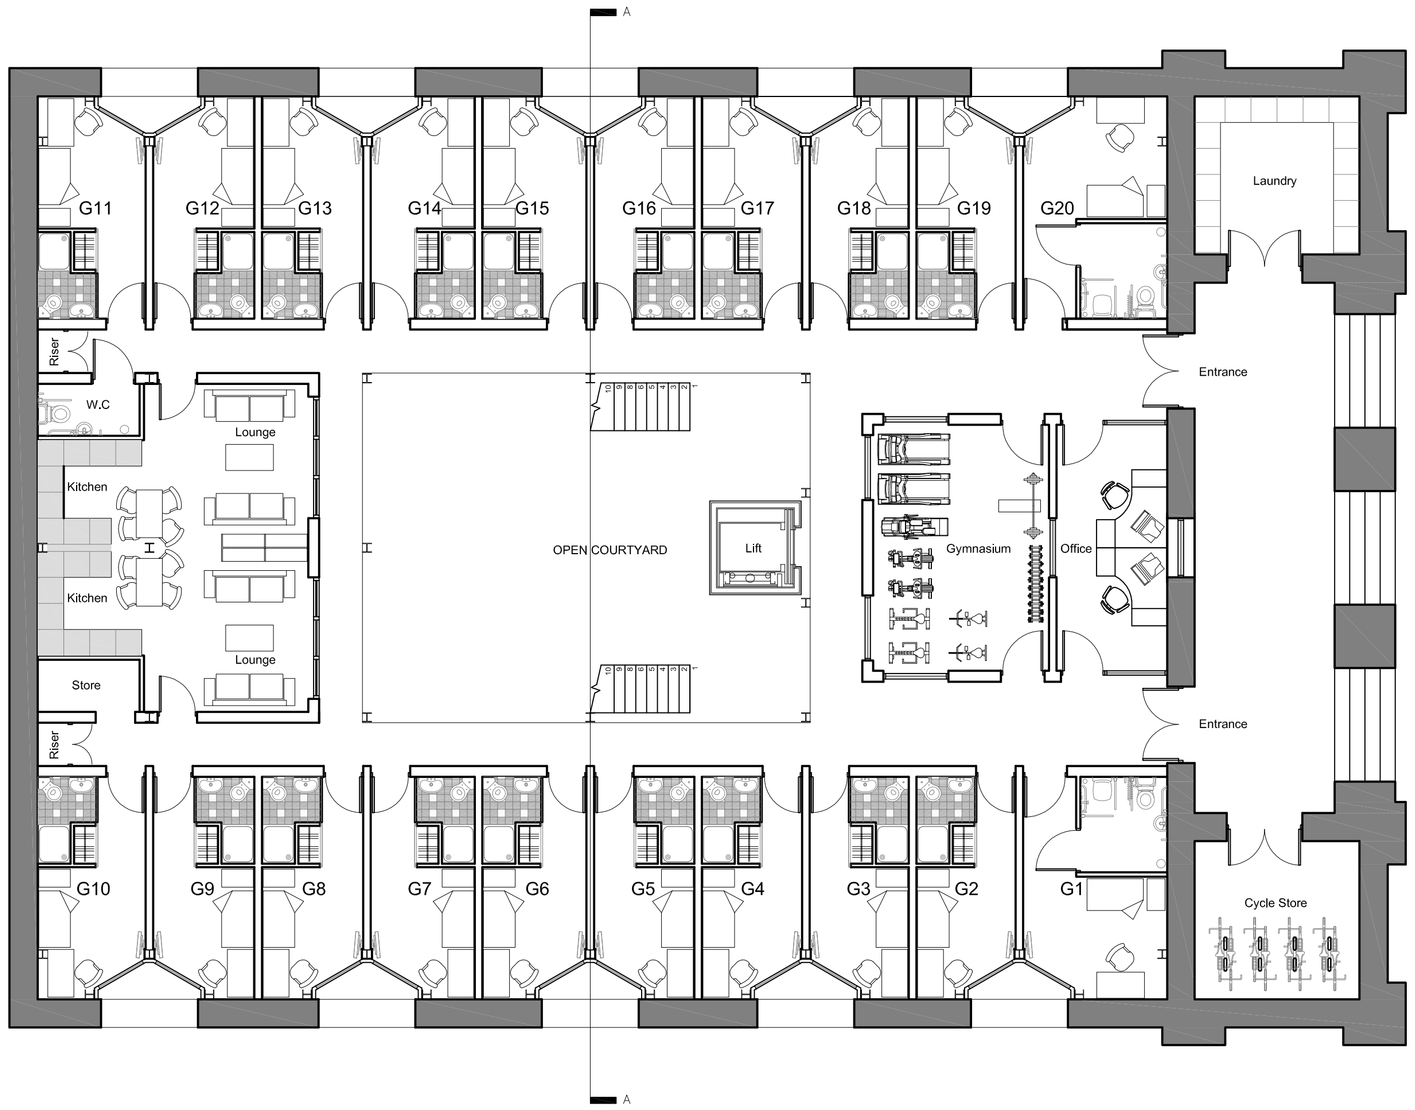

Proposed Ground Floor Plan

Scale 1:100

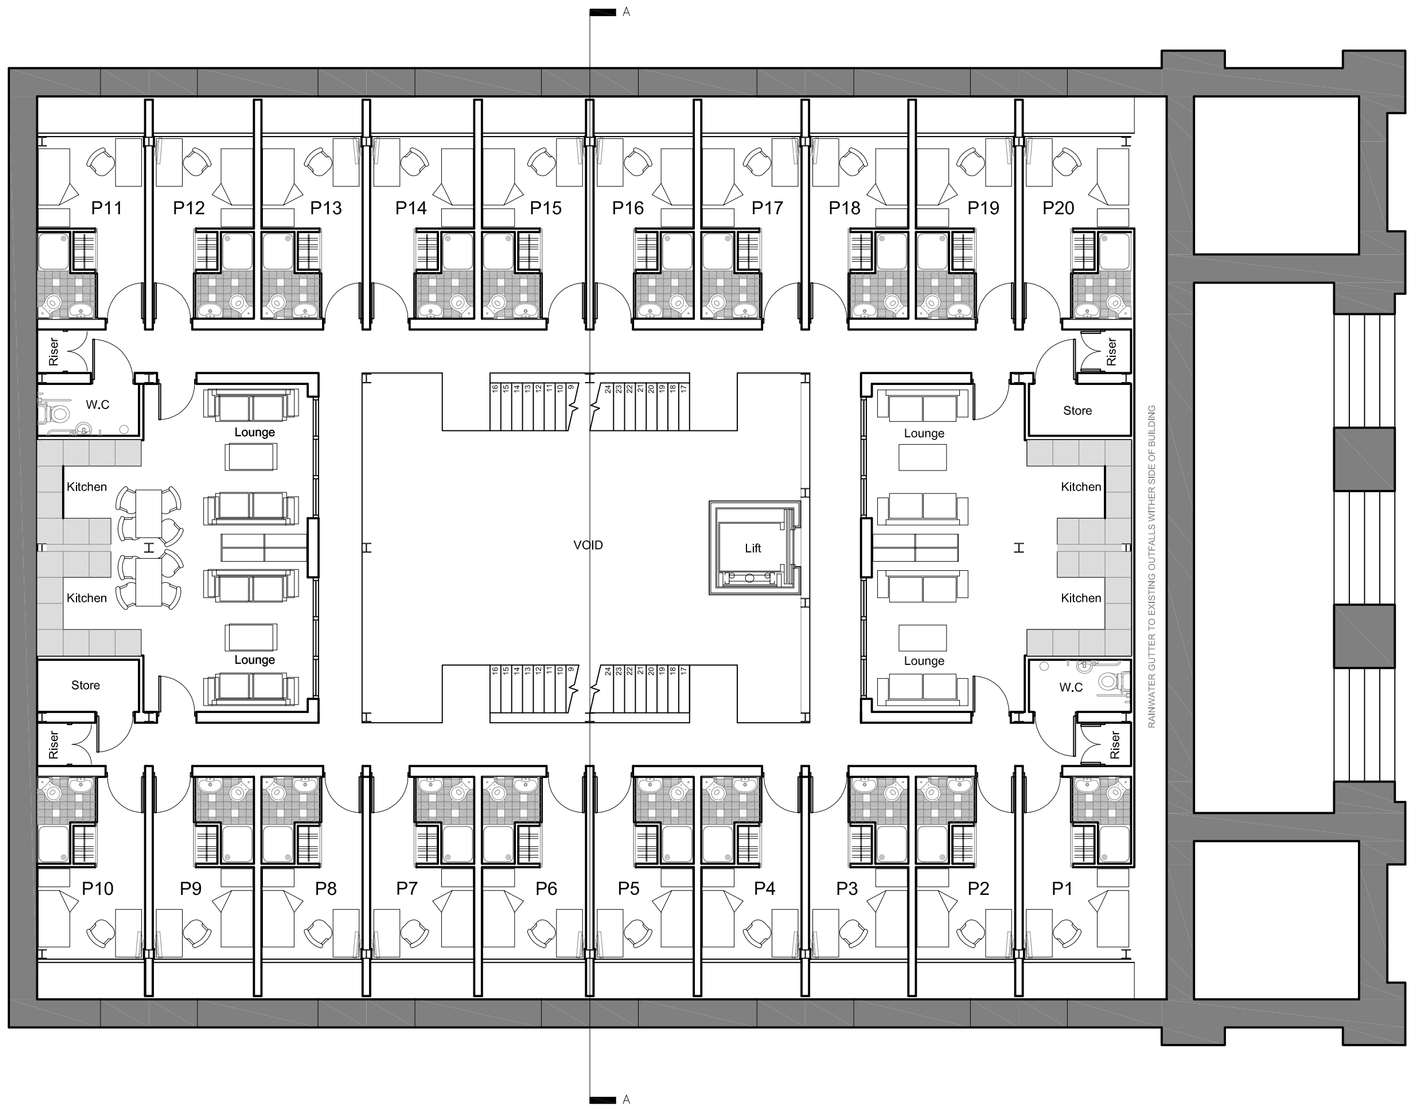

Proposed Penthouse Floor Plan

Scale 1:100

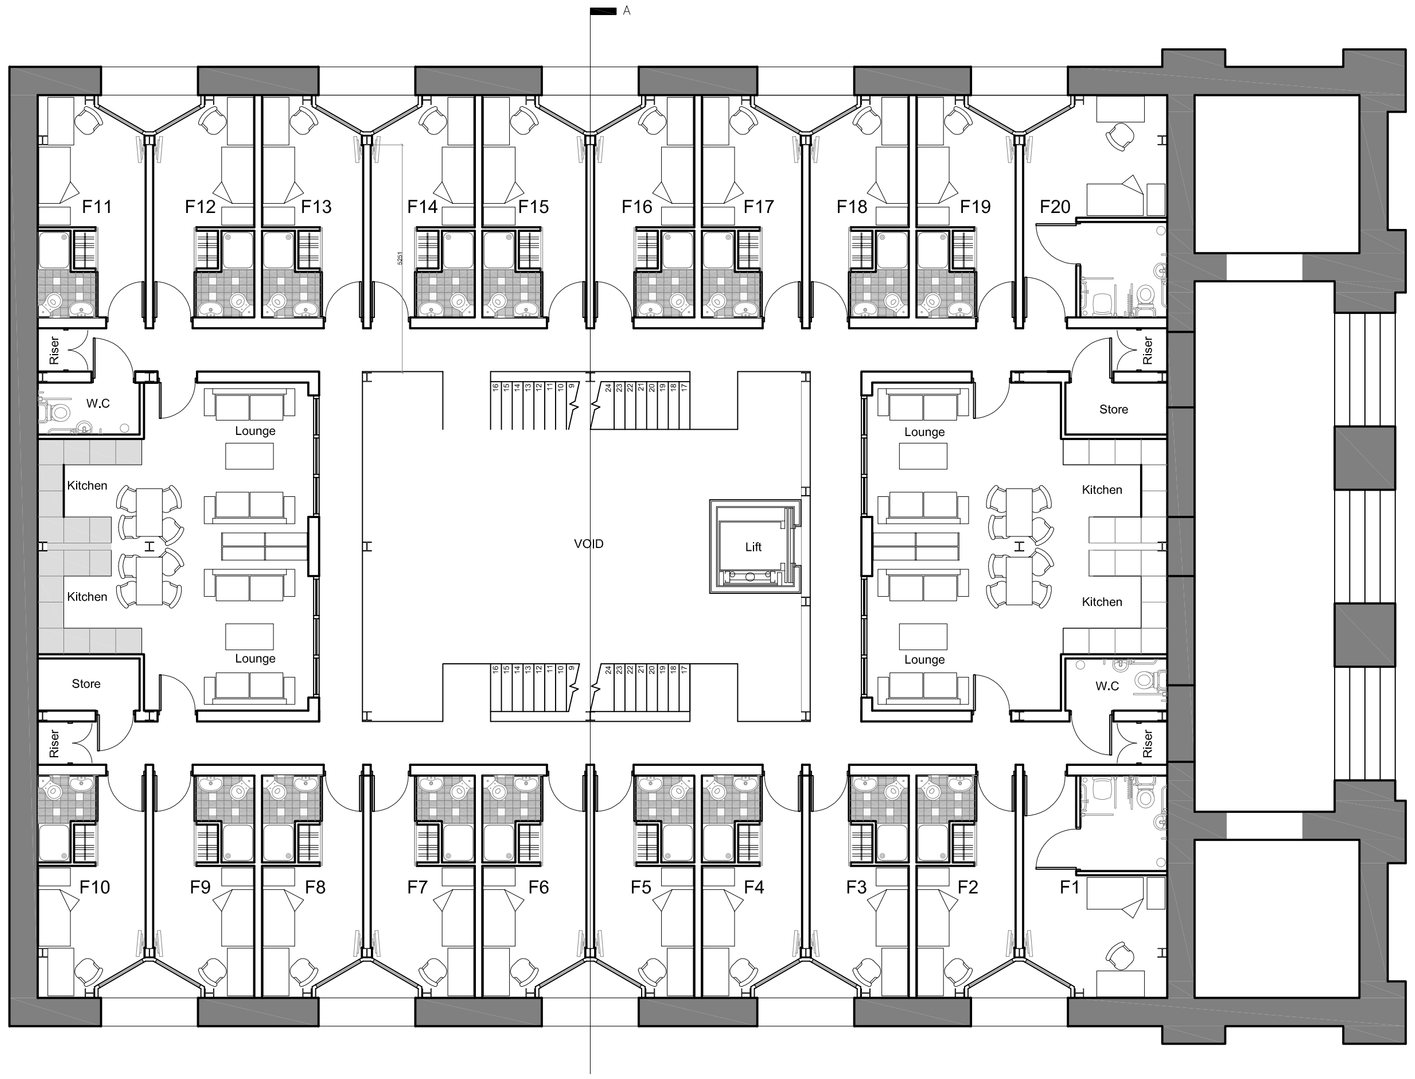

Proposed First, Second and Third Floor Plan

Scale 1:100

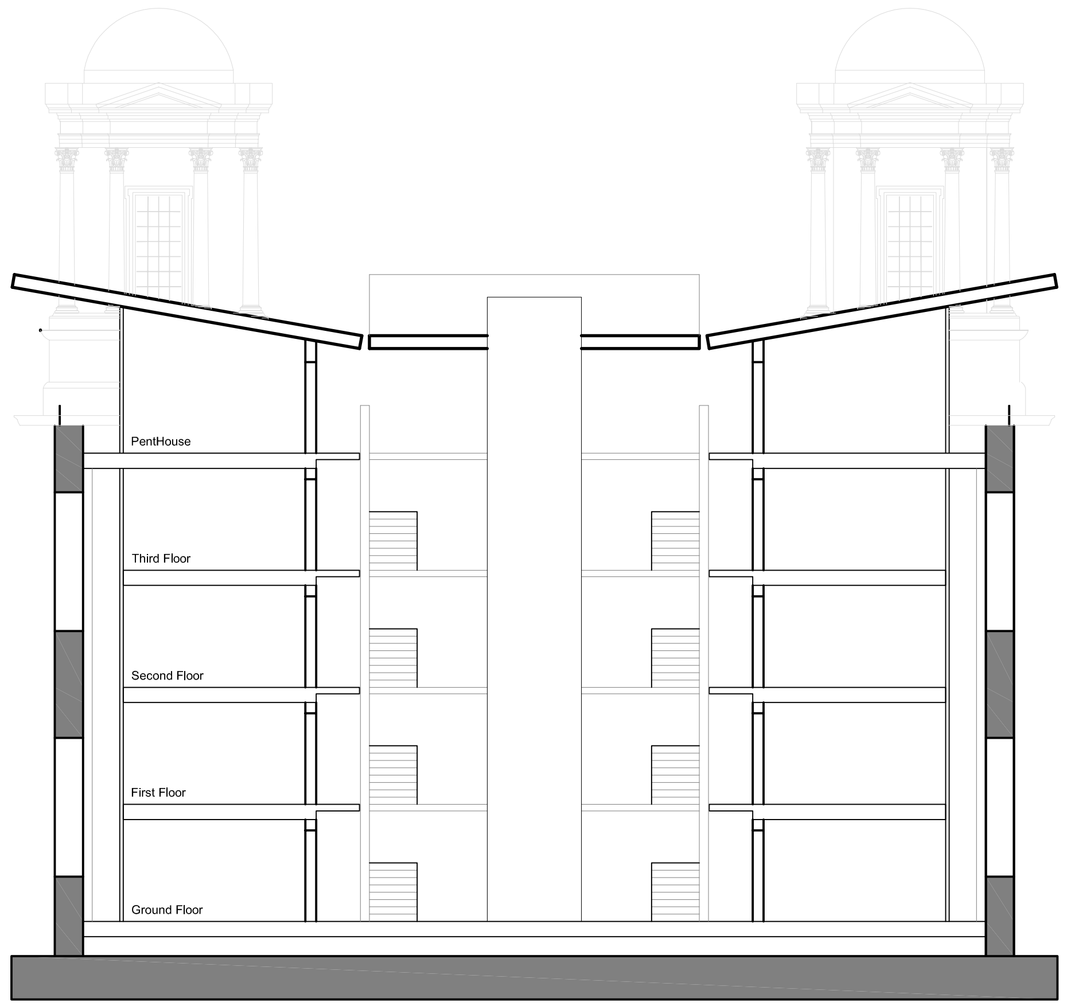

Proposed Section

Scale 1:100

All dimensions to be checked on site. Figured dimensions to be read in preference to scaled. KDP accepts no responsibility for any unauthorised amendments to the drawing and does not permit unauthorised copying of the drawing. This drawing is copyright and remains the property of KDP unless otherwise agreed.

Revisions				
Rev	Date	Description	Init.	Check

Revisions				
Rev	Date	Description	Init.	Check

KDP ARCHITECTS

THE KEITH DAVIDSON PARTNERSHIP
CHARTERED ARCHITECTS - PROJECT MANAGEMENT - 3D VISUALISATION

13 Seymour Terrace
Seymour Street
Liverpool
L3 5PE

Telephone: +44 (0) 151 709 1777
Facsimile: +44 (0) 151 708 9998

Email: info@kdparchitects.com
Website: www.kdparchitects.com

Client
Nigel Russell-Middle England

Job title
Students Accommodation
St Andrews, Rodney St

Drawing title
Church_Proposed Plans and Section

Preliminary

Job number	Revision
1221	

Drawing number
111

Scale	Drawn	Checked	Date
1:100@A1	SAB		03/06/2019