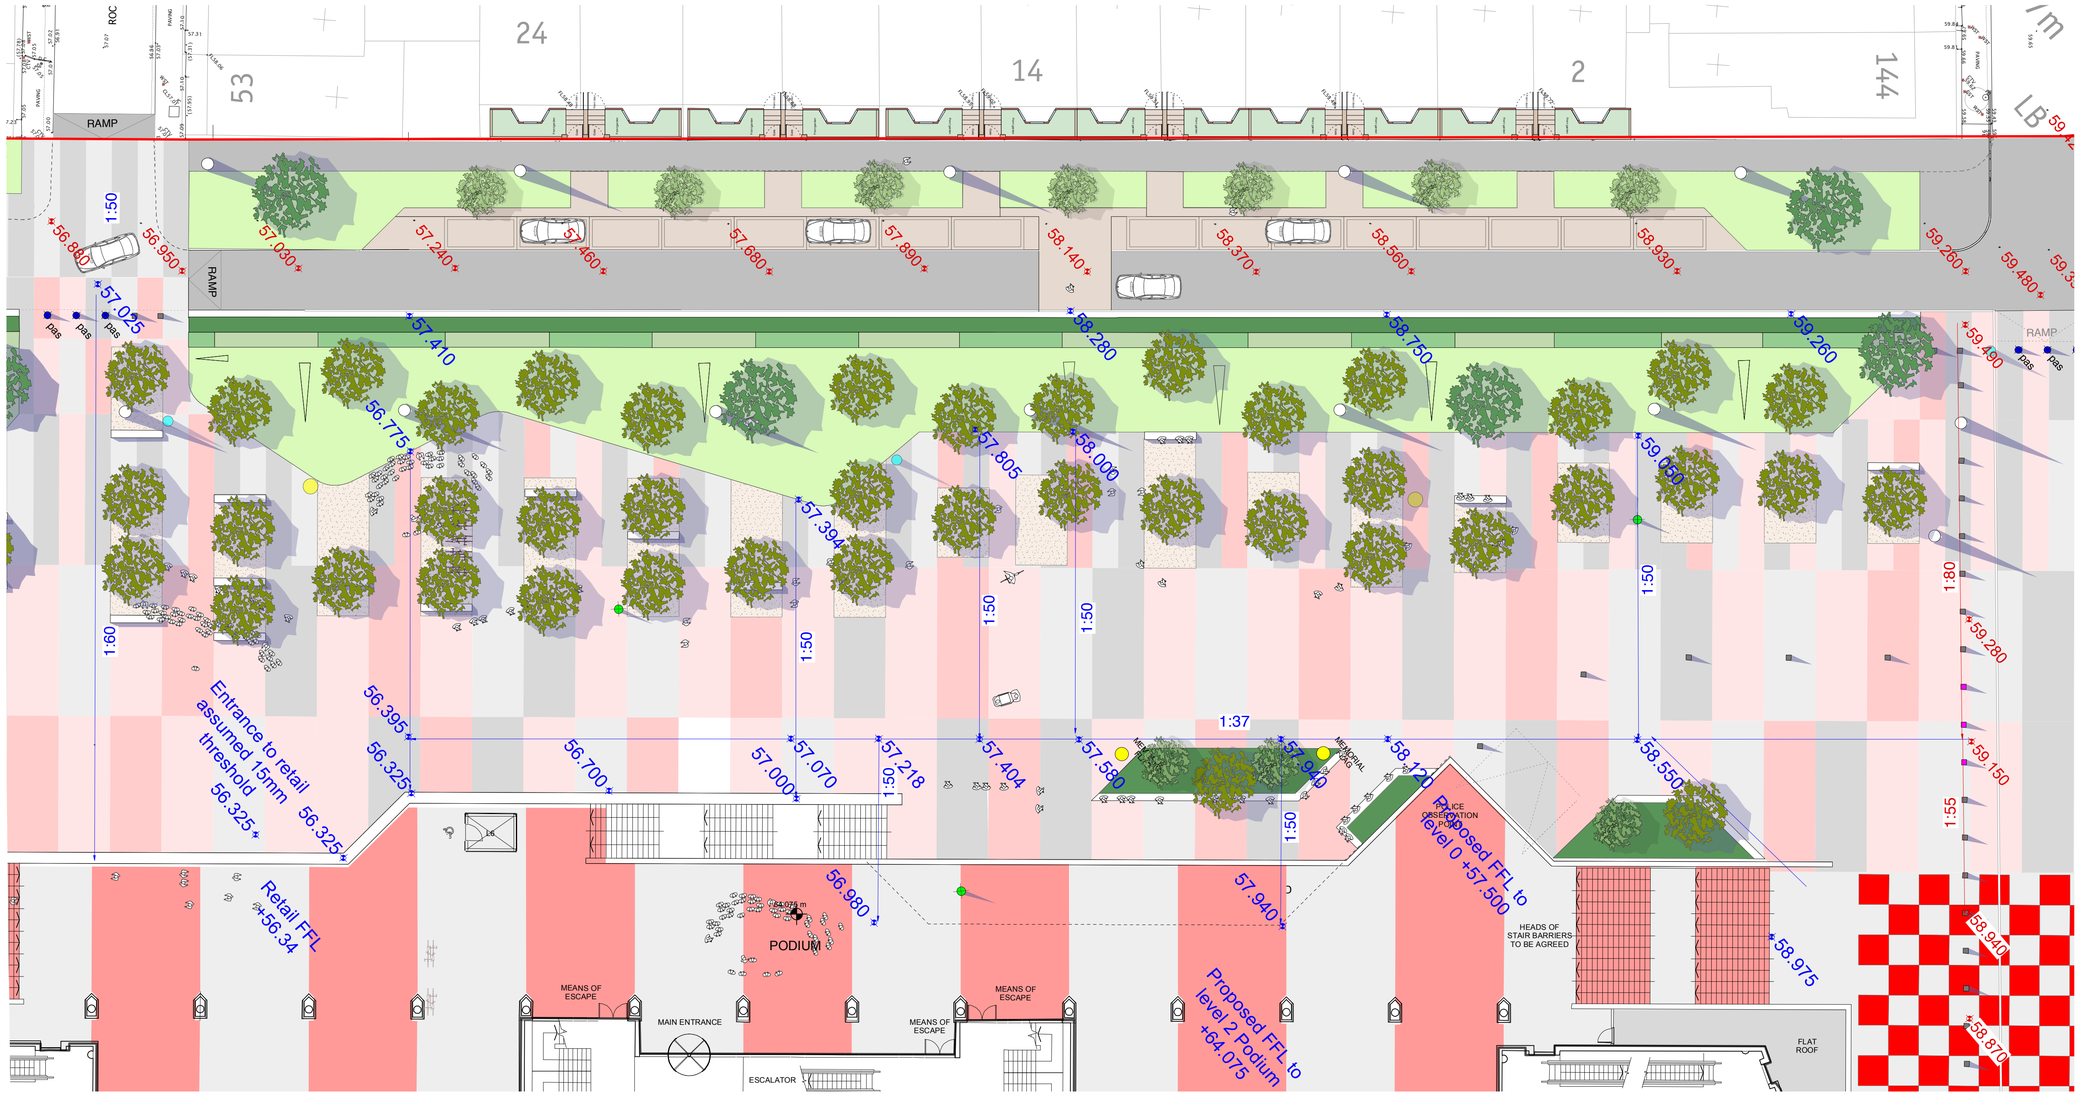

MATERIALS KEY

HARDWORKS

EXPOSED AGGREGATE CONCRETE
-Stadium Concourse: Scarf
Type: Artevia by LaFarge Ltd
Colour: Red (Bespoke) to complement main stand brick

EXPOSED AGGREGATE CONCRETE
-Stadium Concourse: Scarf
Type: Artevia by LaFarge Ltd
Colour: Grey (Bespoke)

EXPOSED AGGREGATE CONCRETE
Type: Artevia by LaFarge Ltd
Colour: Mixed range of approximately 4 colours (Bespoke)

POROUS RESIN BOUND AGGREGATE
- To 'Grove' strips
- Open Textured Surface to Porous finish
- Colour: Red/White/Grey mix, 'Rougeite'
- Supplier: LaFarge Ltd or similar approved

EXISTING MACADAM HIGHWAY.
Re-surfaced as required

PARALLEL PARKING BAYS FOR ALROY ROAD
- Precast Concrete Block Paving
- Colour: To be agreed
- Supplier: Kilsaran Ltd or similar approved

FURNITURE

POWER + WATER OUTLET
- Pop Up power points
- Recessed into ground when no in use.
- Supplier and final locations to be agreed

COLUMN MOUNTED PUBLIC REALM LIGHTING
- Please refer to detail lighting layout drawing

CCTV Unit
Where possible affixed to Lighting columns
Units positioned in approximately 100m intervals.
- Supplier and final locations to be agreed

SIGNAGE POST - COLUMN MOUNTED SIGNAGE
- Final specification subject to site wide signage strategy
- Locations are indicative only
- Supplier to be agreed

SEATS
Concrete approx 500mm deep x 2500mm long
- Finishes and detailing subject to further design.
- Possibility of incorporating feature strip lighting
- To include timber top, backrests and armrests as required.

SEATING PLINTH
Concrete approx 600mm deep.
- Finishes and detailing subject to further design.
- Possibility of incorporating feature strip lighting
- To include timber top, backrests and armrests as required.

PAS RETRACTABLE BOLLARDS
- Stainless steel
- PAS rated, Counter terrorism bollards
- Final specification and rating to be agreed

FIXED BOLLARD
- Stainless steel, anti ram bollards
- To match retractable bollards

CYCLE STANDS
- Stainless steel
- Subject to further detailed design

EXISTING FURNITURE RELOCATED (LEGACY)

MEMORIAL PLAQUE — HILLSBOROUGH MEMORIAL PLAQUE & LEDGE

MEMORIAL FLAG — EXISTING MEMORIAL FLAG POLES
- 2No. flag poles to be relocated into the new Hillsborough memorial scheme
- Subject to further detailed design

SOFT WORKS

CLEAR STEM FEATURE TREES:
Semi Mature trees.
- Please refer to schedule for details
- Minimum 2.2m Clear stem

NATIVE & ORNAMENTAL PLANTING
- Seasonal interest throughout.
- A balance of ornamental and native species
- Visual impact.

LAWN
- Low maintenance, hardwearing turf

NOTES:
1. Do not scale from this drawing
2. All setting out, levels and dimensions to be agreed on site.
3. The dimensions of all materials must be checked on site before being laid out.
4. This drawing is to be read with the relevant specification clauses and detail drawings
5. Order of construction and setting out to be agreed on site.
6. This drawing is copyright protected and may not be reproduced in whole or part without written authority.

Planit IE

2 Back Grafton St, Altrincham, Cheshire, WA14 1DY
+44 (0)161 928 9281

planit intelligent environments

Studio 303, Black Bull Yard, 24-28 Hatton Wall, London, EC1N 8JH
+44 (0)20 7430 0754

Project: New Anfield

Client: Liverpool Football Club

Drg title: Detail Area 1 - The Grove

Drg nr: **PL1312.GA.111_PL01**

Planning

Scale	1:200 @ A1	Drawn	RM
Status	Planning	Checked	LH