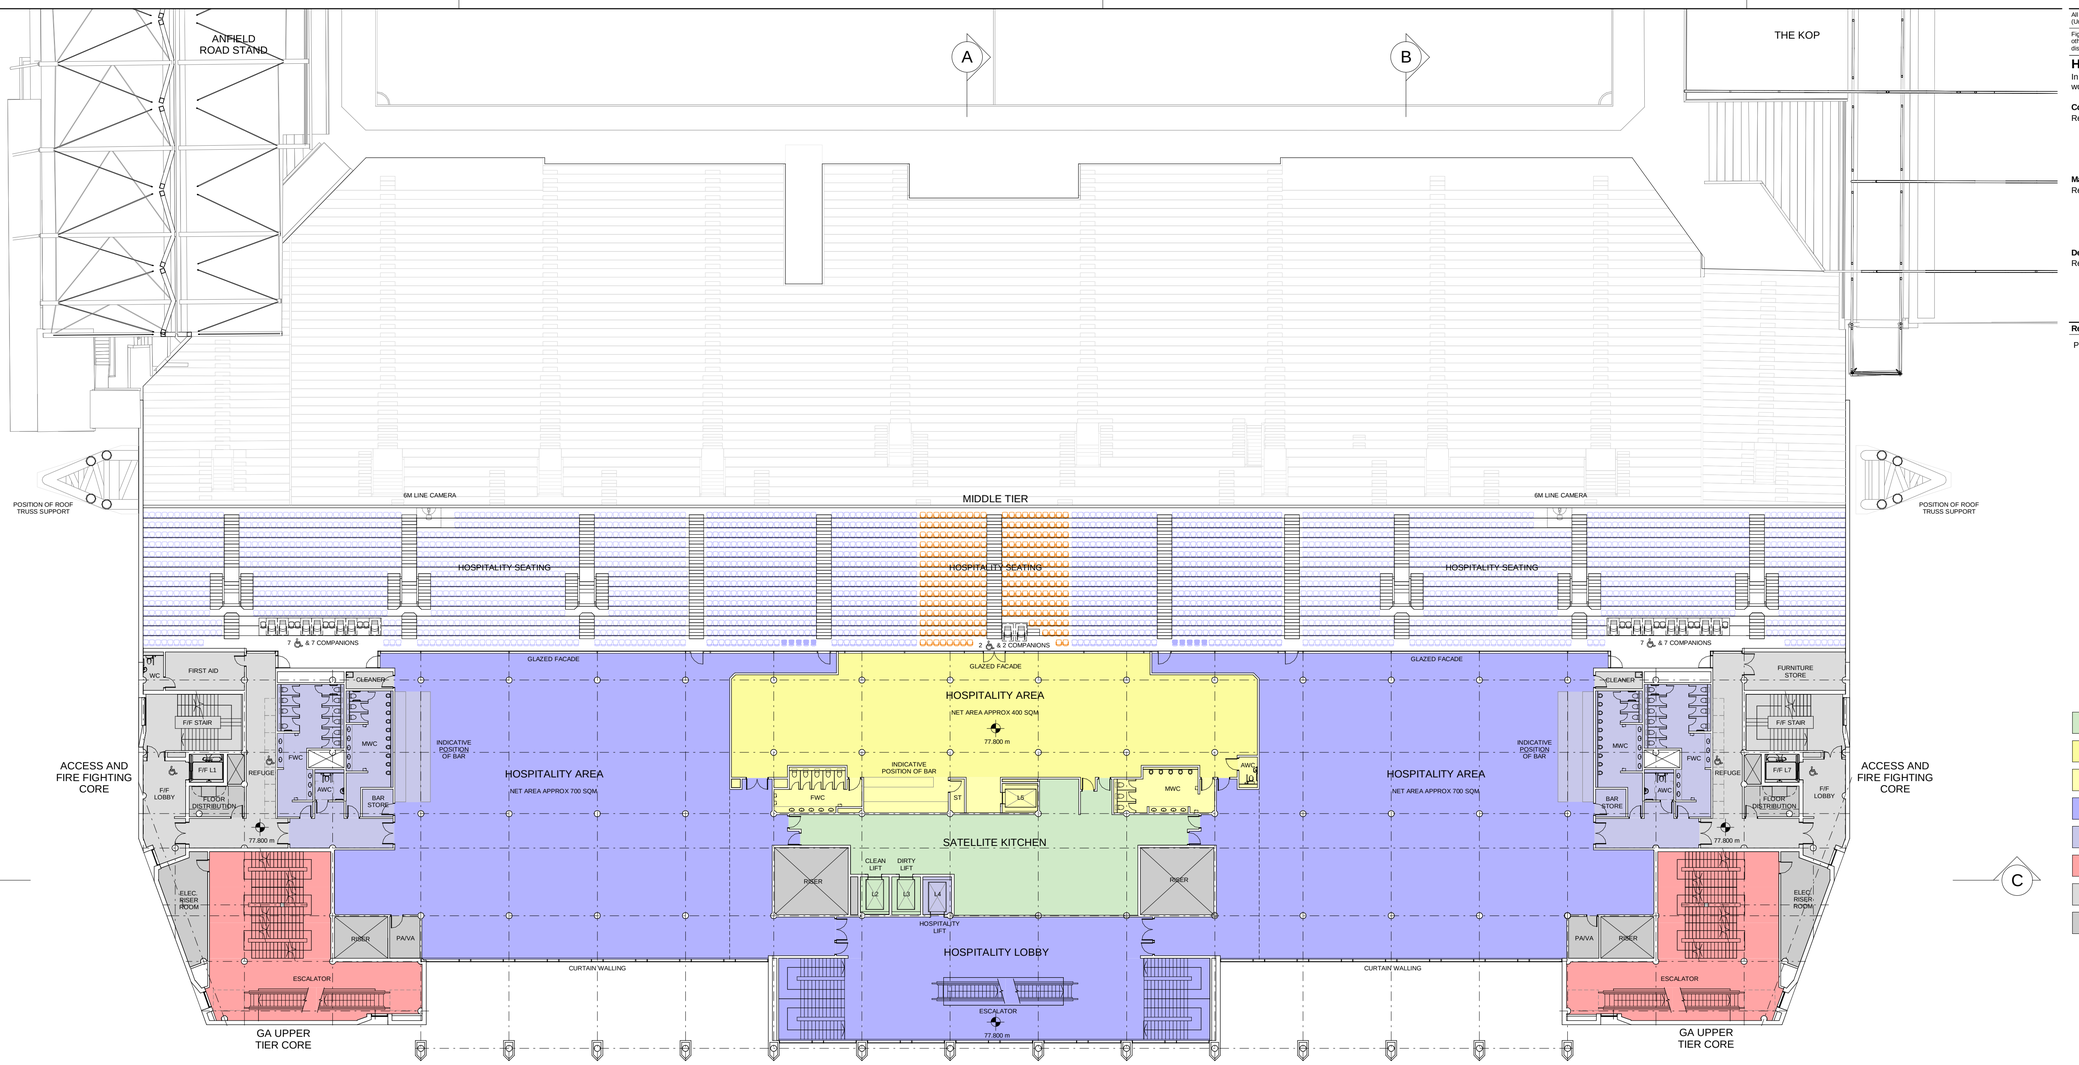

All rights reserved. KSS asserts its rights under the Copyright, Designs and Patents Act 1988. (Unless otherwise agreed in writing).

Figured dimensions only are to be taken from this drawing. All dimensions are in millimeters unless otherwise stated. All dimensions shall be checked on site prior to works commencing. Any discrepancies shall be reported to KSS. Do not scale this drawing.

Health and Safety Information

In addition to the hazards/ risks normally associated with the types of work detailed on this drawing, please note the following.

Construction
Refer to Project CDM Significant Hazard and Risk Register

Maintenance / Cleaning / Operation
Refer to Project CDM Significant Hazard and Risk Register

Decommissioning / Demolition
Refer to Project CDM Significant Hazard and Risk Register

Revisions

PL1	30.05.14	PLANNING ISSUE	WK	JF

- CATERING FACILITIES
- HOSPITALITY VIP
- HOSPITALITY VIP WCs & CIRCULATION
- HOSPITALITY LOUNGES & BOXES
- HOSPITALITY WCs, ANCILLARY & CIRCULATION
- GENERAL ADMISSION WCs, CONCESSIONS & CIRCULATION
- VENUE STAFF FACILITIES, SERVICING & STORAGE
- PLANT

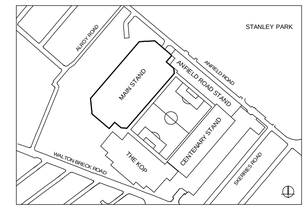

KEY PLAN - PHASE 1

1 LEVEL 5 - HOSPITALITY PLAN +77.800

PROPOSED GENERAL ARRANGEMENT PLAN

SCALE
0m 2.5 5 12.5 25

PLANNING

Client
LIVERPOOL FOOTBALL CLUB

Project
ANFIELD STADIUM EXPANSION
MAIN STAND PHASE 1

Drawing title
LEVEL 5 - HOSPITALITY PLAN

KSS

London
1 James Street
London W1U 1DR
T+44(0)20 7907 2222
F+44(0)20 7907 2299

Sevenoaks
7 Blighs Walk
Sevenoaks TN13 1DB
T+44(0)20 7907 2222
F+44(0)1732 467 841

Scale at A1	
1 : 250	
File ref	
12609-ARCHMaster	
Drawn by	Date drawn
LR	01.12.13
Checked by	Date checked
JF	30.05.14
Project number	Drawing number / Revision
12609	115 PL1