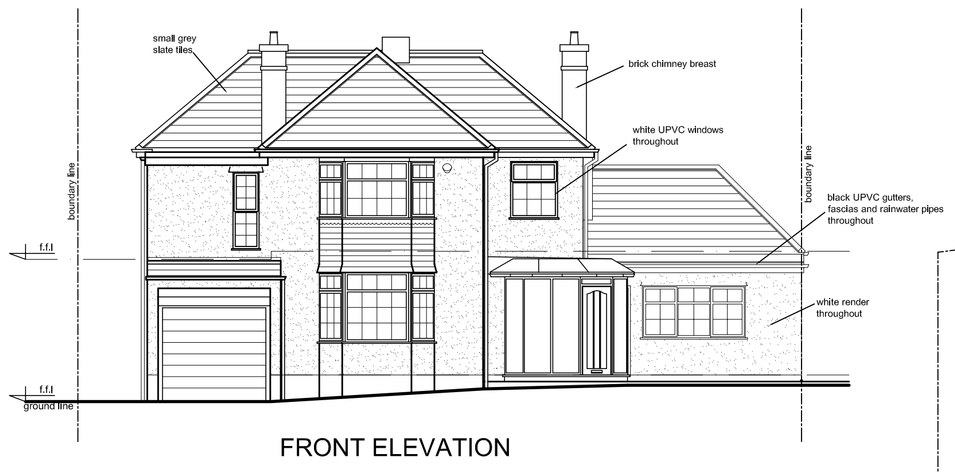

FRONT ELEVATION

LEFT SIDE ELEVATION

REAR ELEVATION

RIGHT SIDE ELEVATION

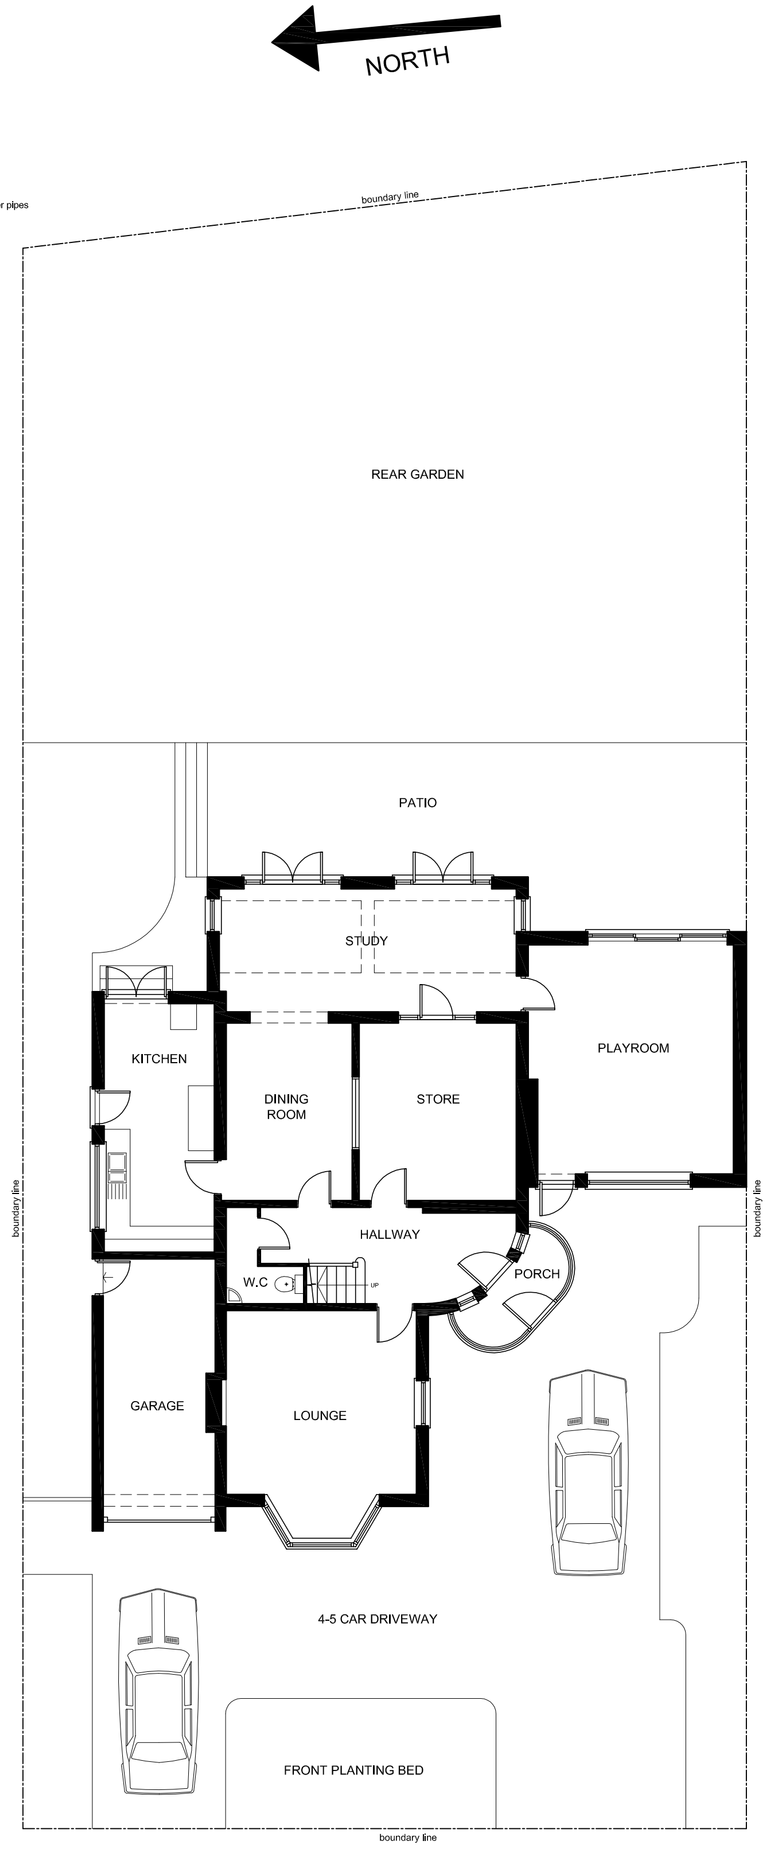

EXISTING SITE BLOCK PLAN

EXISTING

FRONT ELEVATION

LEFT SIDE ELEVATION

REAR ELEVATION

RIGHT SIDE ELEVATION

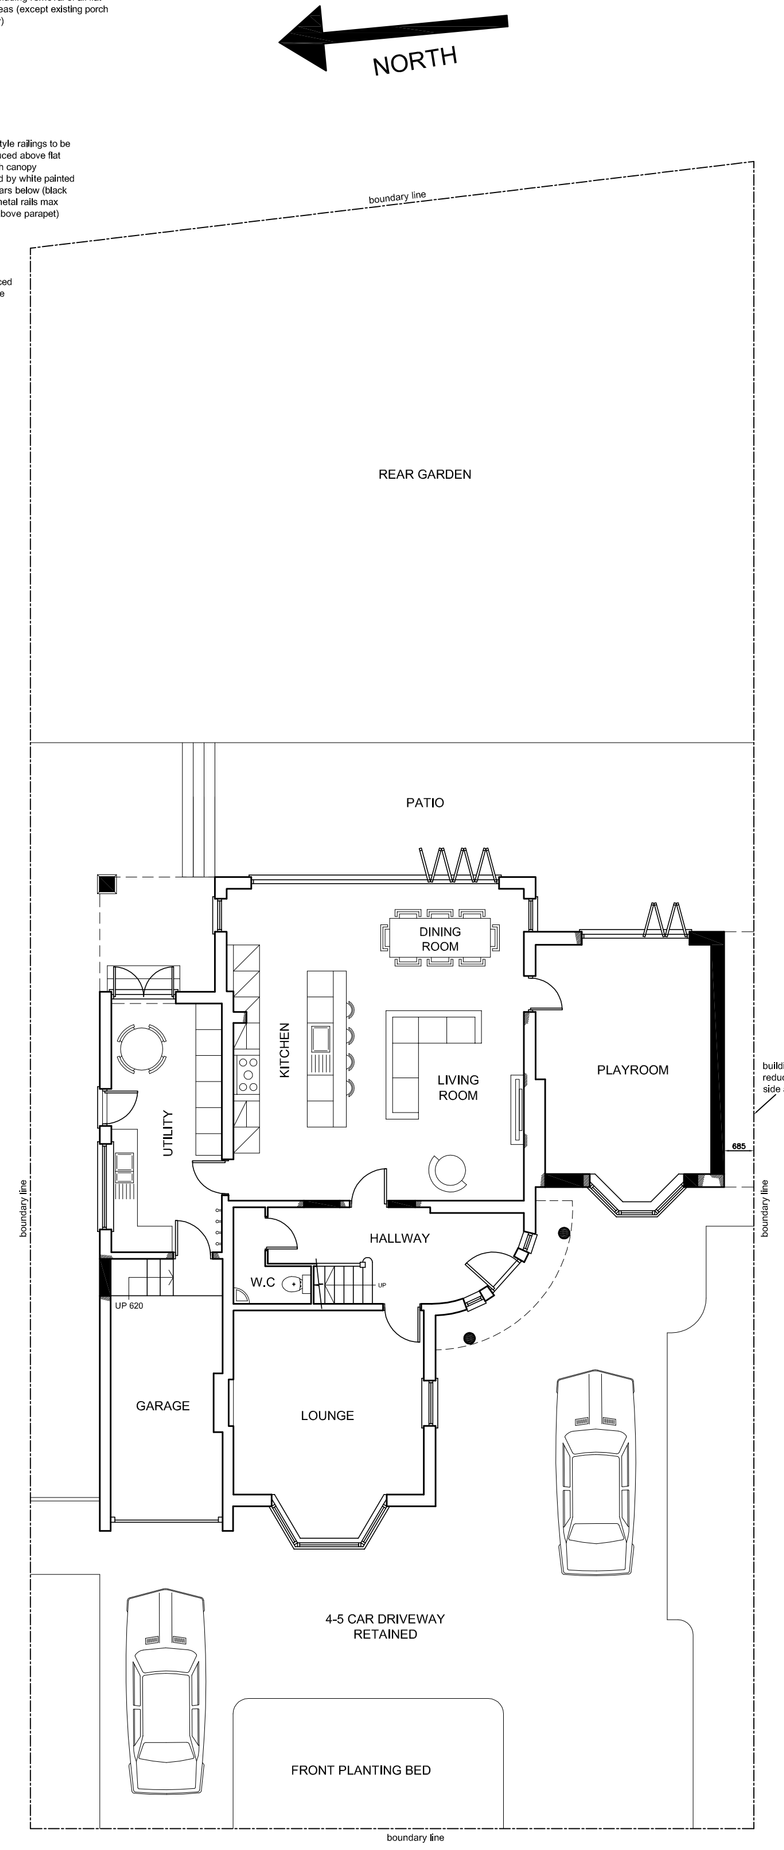

PROPOSED SITE BLOCK PLAN

PROPOSED

EXISTING & PROPOSED ELEVATIONS & SITE BLOCK PLANS

1:100 scale bar 0 1 2 3 4 5metres

RJG Architectural Design Services
for All Your Architectural Design Requirements

Tel : 07832 341 644
e-mail. rich@rjgarchitecture.com

Project
10 Blackwood Avenue
Woolton
Liverpool

Dwg Title
Existing & Proposed
Elevations & Site Plans

Dwg No
1268/SK/02

Rev

Drawn by
R.G

Scale @A1
1:100

Date
May.'15

1. Figured dimensions to be followed in preference to scale.
2. All dimensions to be checked on site.
3. This drawing remains the copyright of the architect and may not be copied without prior consent.