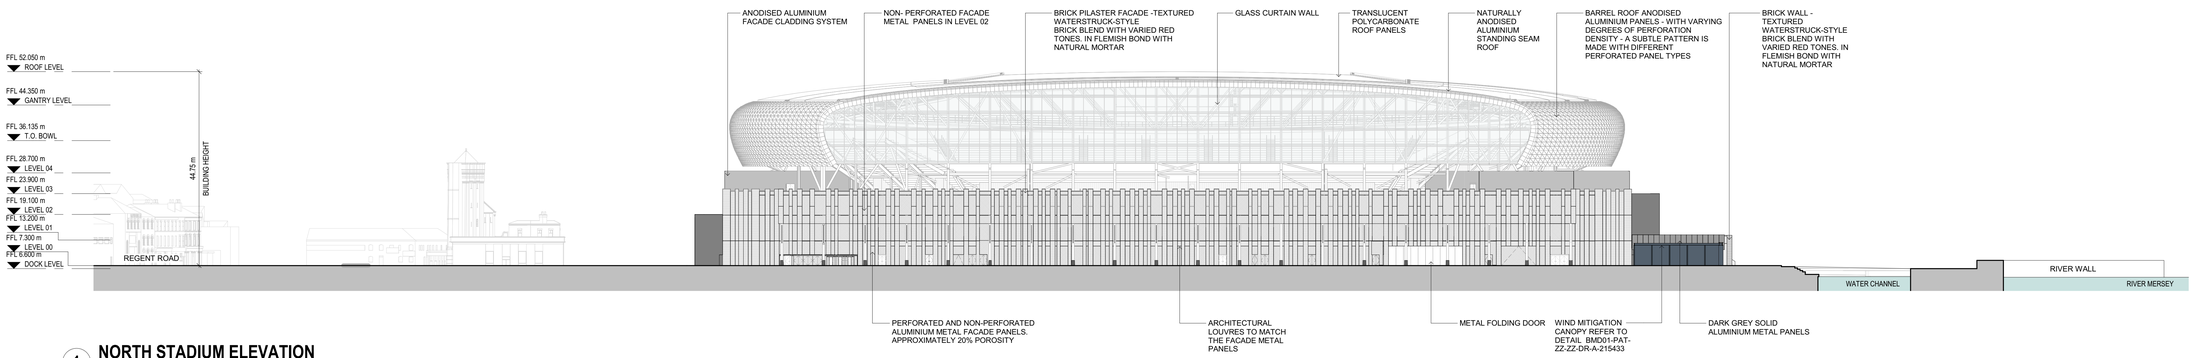

1 NORTH STADIUM ELEVATION
1 : 500

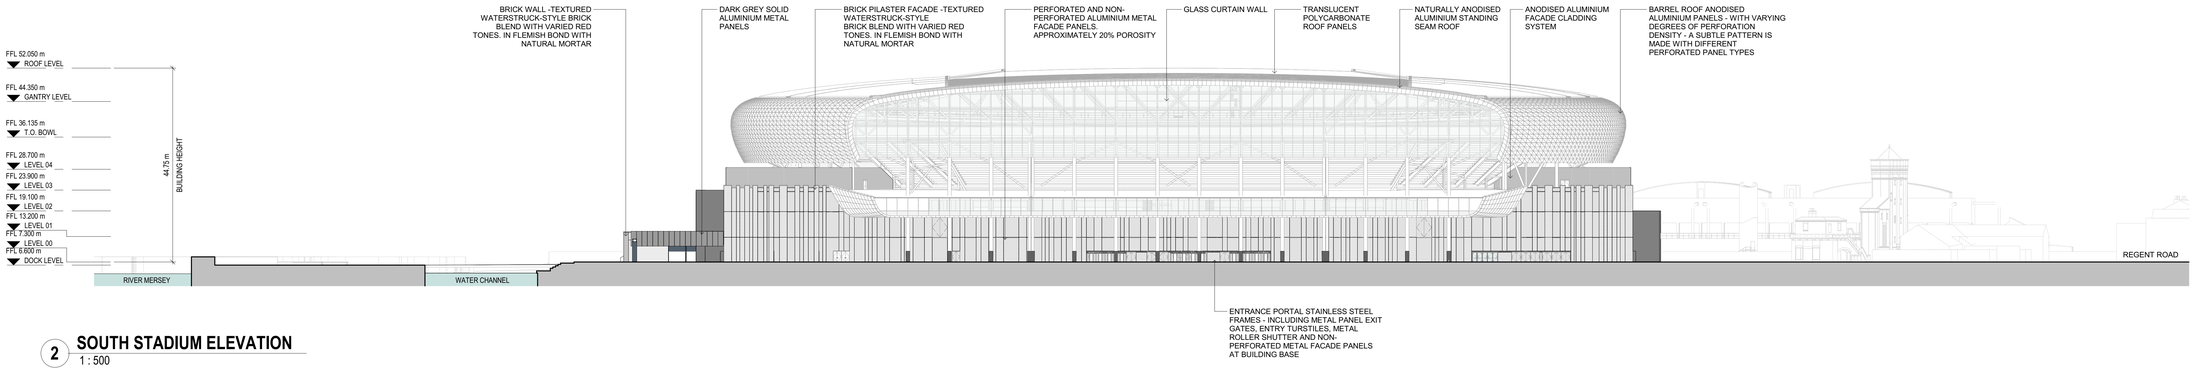

2 SOUTH STADIUM ELEVATION
1 : 500

(FOR LOCAL AUTHORITY USE)

QR Code

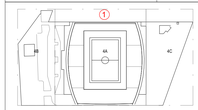

0 25 000
1 : 500

General Notes

1. DO NOT SCALE FROM THIS DRAWING
2. ALL DIMENSIONS ARE IN MILLIMETRES AND LEVELS IN METERS UNLESS STATED OTHERWISE.
3. ALL DIMENSIONS TO BE VERIFIED ON SITE AND APPROVED BY THE ENGINEER.
THIS DRAWING SHOULD BE READ IN CONJUNCTION WITH OTHER RELEVANT ARCHITECTURAL, STRUCTURAL, MECHANICAL AND ELECTRICAL DRAWINGS AND ALL RELEVANT SECTIONS OF THE SPECIFICATIONS.
4. ANY DISCREPANCIES FROM THE INFORMATION REPRESENTED HERE ARE TO BE REPORTED TO THE CLD BEFORE CONSTRUCTION.

No	Description

SAFETY, HEALTH AND ENVIRONMENT INFORMATION
Brief details on the identified hazard symbol referencing the unusual residual hazards / risks are listed above.

Rev	Description	Aprv	Chk'd	Date
P05	S2 - FOR INFORMATION	DP	NT	09/10/2020
P04	S2 - FOR INFORMATION	DP	NT	02/09/2020
P03	S2 - FOR INFORMATION	DP	NT	01/09/2020
P02	S2 - FOR INFORMATION	DP	NT	08/07/2020
P01	S2 - FOR INFORMATION	DP	NT	10/06/2020

Client

Project Manager

Planning Consultant

Main Contractor

Design Consultant

Structural / MEP / Infrastructure

Project Title
THE PEOPLE'S PROJECT

Drawing Title
PLANNING ADDENDUM
STADIUM
PROPOSED STADIUM ELEVATIONS
NORTH AND SOUTH

Checked	Drawn	Designed
NT	MB	PATTERN DESIGN

Purpose of Issue
FOR INFORMATION

Model File Ref:
BMD01-PAT-ZZ-ZZ-M3-A-05SheetsEnvelope

Drawing No
BMD01-PAT-ZZ-ZZ-DR-A-202005

Scale A0 (841x1189)	Status	Revision No
1 : 500	S2	P05