Drawing Number
132627-ATK-DRG-ECV-120213

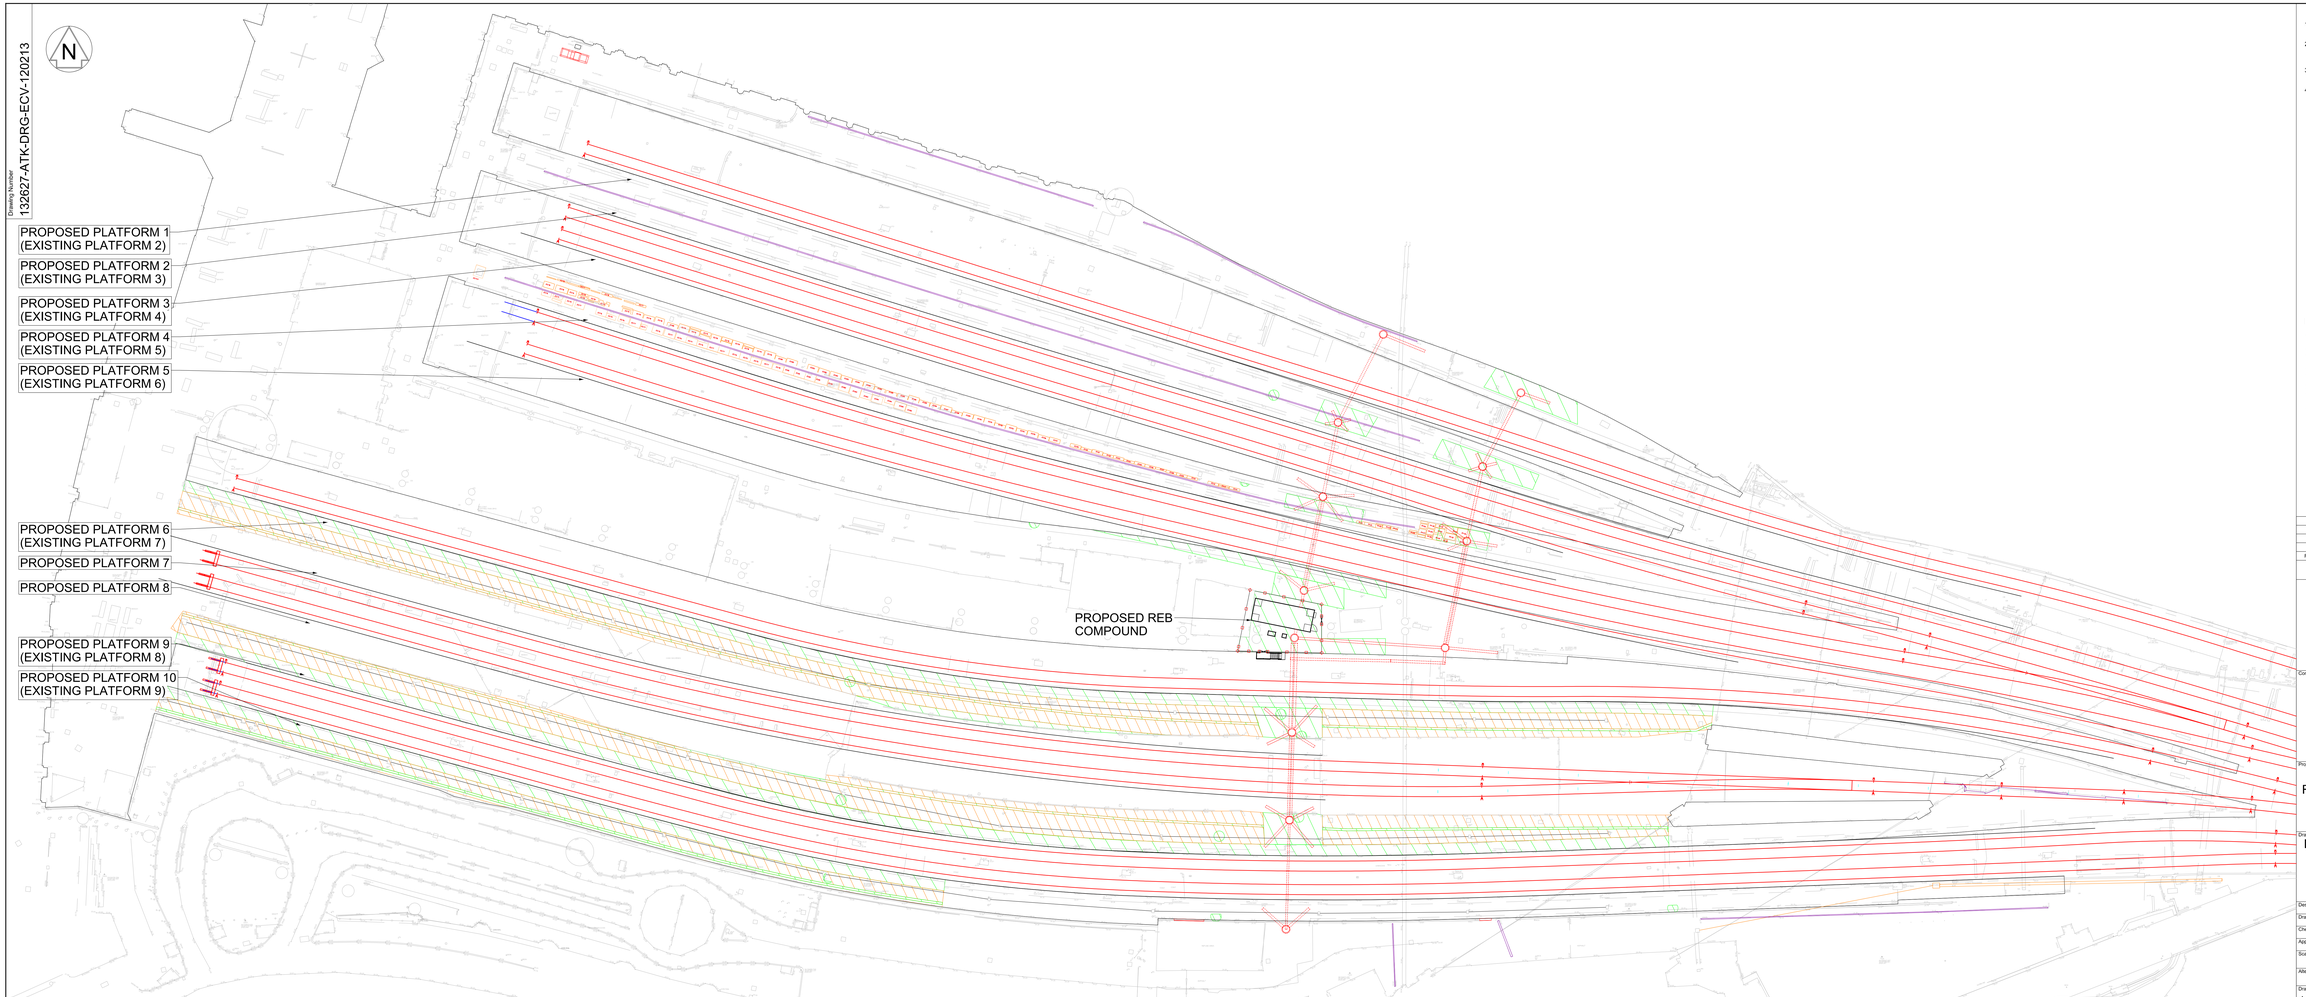

Legend/Notes

1. THIS DRAWING IS FOR PLANNING FEASIBILITY PURPOSES ONLY.
2. THE EXISTING YORKSTONE EXTENDS ARE APPROXIMATE ONLY AND ARE BASED ON DISCRETE TRIAL PITS WITH THE AREAS IN BETWEEN INTERPOLATED.
3. OPTIONS NOTES ARE DETAILED WITHIN THE ACCOMPANYING MEMO REF 132627-ATK-REP-ECV-000008.
4. THE PRECISE LOCATION OF THE YORKSTONE WITHIN THE BASEMENT IS TO BE DETERMINED AT A LATER STAGE IF THIS OPTION WERE ACCEPTABLE.

LEGEND

- PROPOSED YORK STONE TO BE REMOVED
- POTENTIAL PARTIAL REMOVAL BY PLANING IN ORDER TO COMPLY WITH REQUIRED FALLS
- EXISTING YORK STONE FLAGS
- EXISTING PLATFORM DRAINAGE CHANNEL

Rev	Date	Description of Revisions	Drawn	Chkd	Appr

Status: FOR INFORMATION

Suitability

NetworkRail

Contractor(s)

BUCKINGHAM Group Contracting

ATKINS

Chadwick House
Birchwood Park
Warrington
WA3 6AE

Tel: +44 (0) 1925 238000
Fax: +44 (0) 1925 238500

Project

Liverpool Lime Street
Renewals and Capacity Enhancements

Drawing Title

LIVERPOOL LIME STREET STATION
PROPOSED YORKSTONE
DISTURBANCE

Designed		Signed	Date
Drawn	D Yates	Signed	Date
Checked		Signed	Date
Approved		Signed	Date
Scale(s)		ELR & Mileage	
Alternative Reference			Sheet 1 of 1
Drawing Number	132627-ATK-DRG-ECV-120213		Revision P01

Sheet Size A1+3.594 x 1471