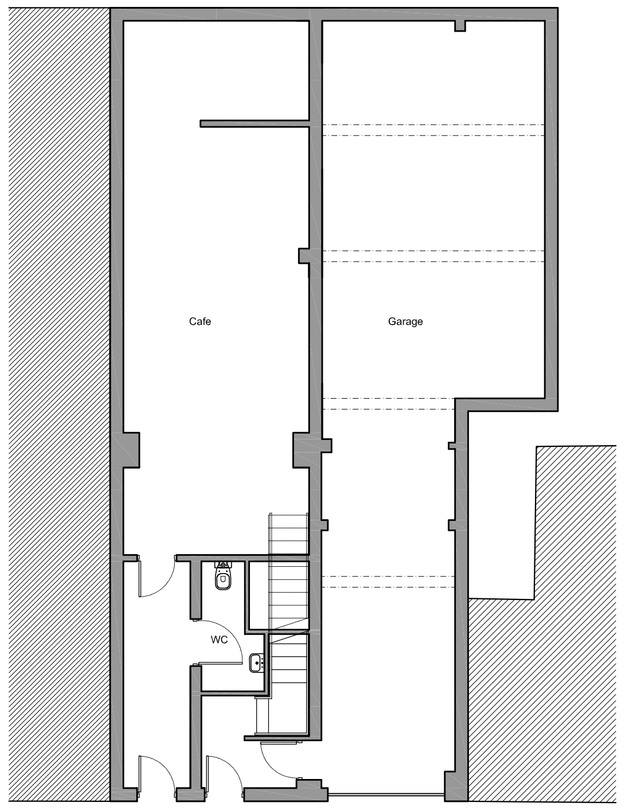

Existing Ground Floor Plan
Scale 1:100

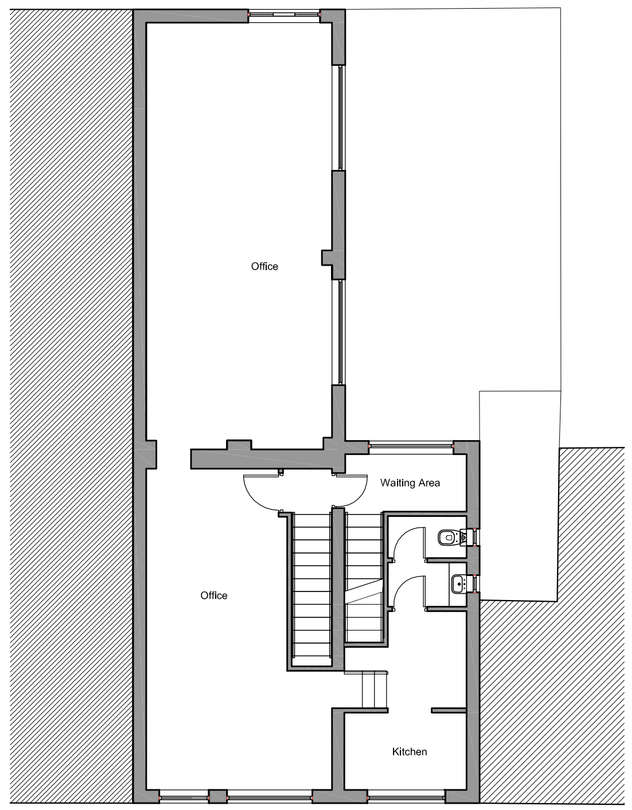

Existing First Floor Plan
Scale 1:100

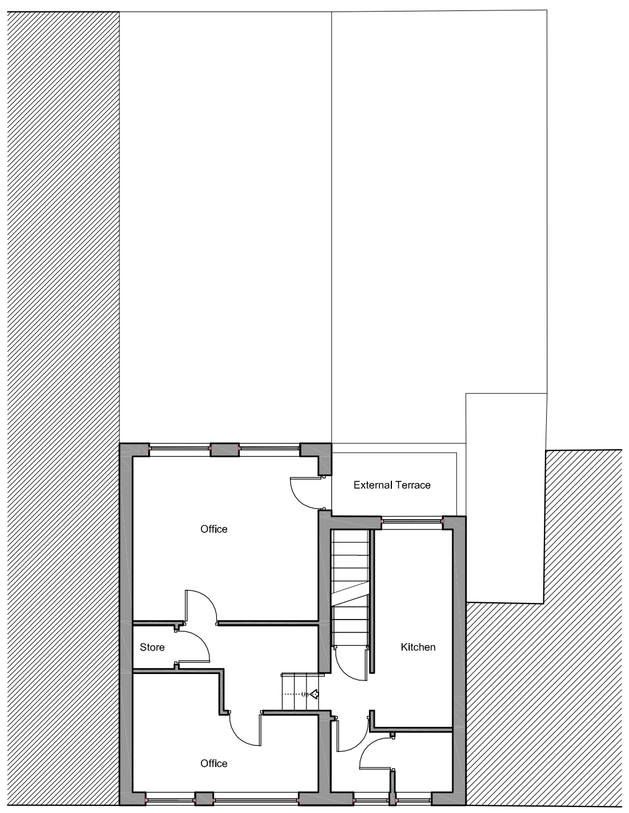

Existing Second Floor Plan
Scale 1:100

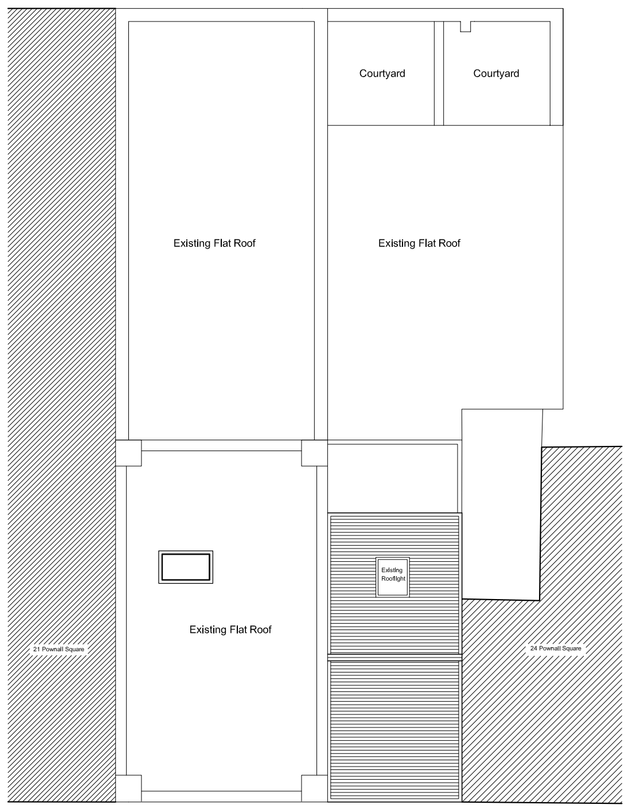

Existing Roof Plan
Scale 1:100

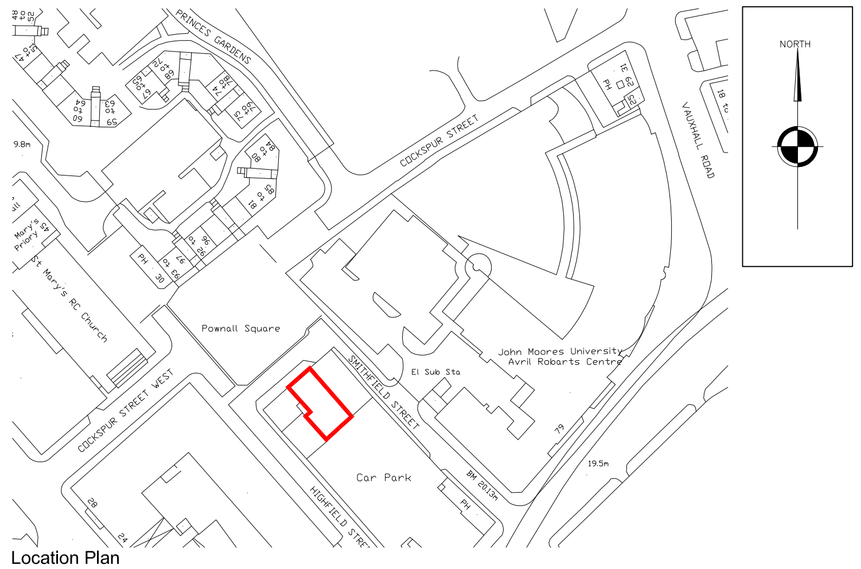

Location Plan
Scale 1:1250

Existing Front Elevation (Pownall Square)
Scale 1:100

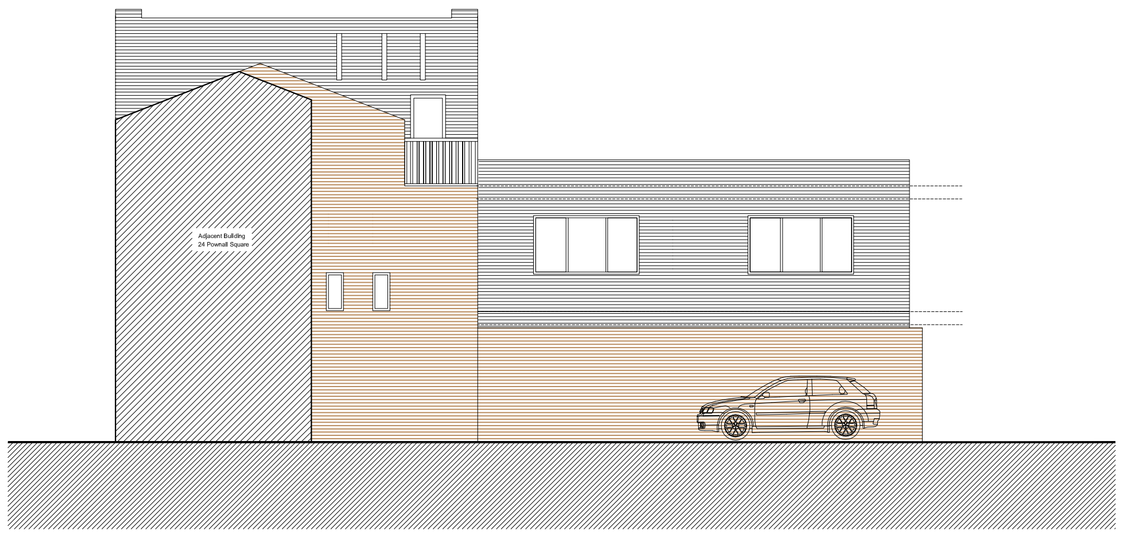

Existing Side Elevation (Highfield Street)
Scale 1:100

Existing Rear Elevation Scale 1:100

All dimensions to be checked on site. Figured dimensions to be read in preference to scaled. KDP accepts no responsibility for any unauthorised amendments to the drawing and does not permit unauthorised copying of the drawing. This drawing is copyright and remains the property of KDP unless otherwise agreed.

Revisions

Rev	Date	Description	Init.	Check
A	07.10.15	Ground Floor added to drawing	MMc	GLP

Revisions

Rev	Date	Description	Init.	Check

Revisions

Rev	Date	Description	Init.	Check

Revisions

Rev	Date	Description	Init.	Check

Revisions

Rev	Date	Description	Init.	Check

KDP ARCHITECTS

THE KEITH DAVIDSON PARTNERSHIP
CHARTERED ARCHITECTS • PROJECT MANAGEMENT • 3D VISUALISATION

13 Seymour Terrace
Seymour Street
Liverpool
L3 5PE

Telephone: +44 (0) 151 709 1777
Facsimile: +44 (0) 151 708 9998

Email: info@kdparchitects.com
Website: www.kdparchitects.com

Client
Dr Bennett

Job title
Student Rooms at
Pownall Square, Liverpool

Drawing title
Existing Plans & Elevations

Planning

Job number	Revision
1361	A

Drawing number
200

Scale	Drawn	Checked	Date
1:100@A1	MG	SRD	12.05.15