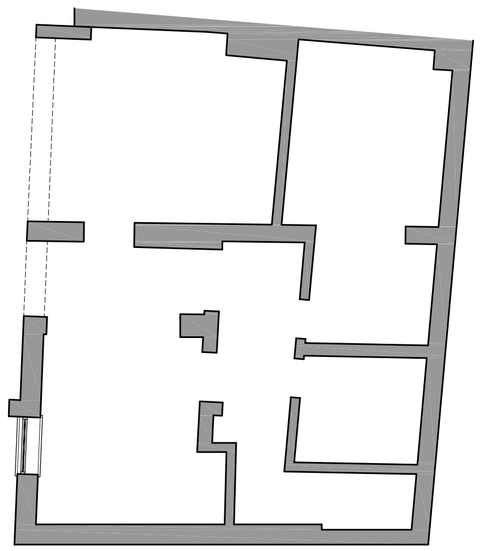

Existing Basement Floor Plan
Scale 1:100

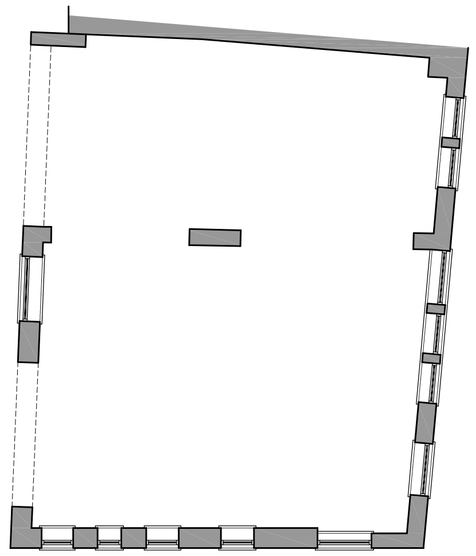

Existing Ground Floor Plan
Scale 1:100

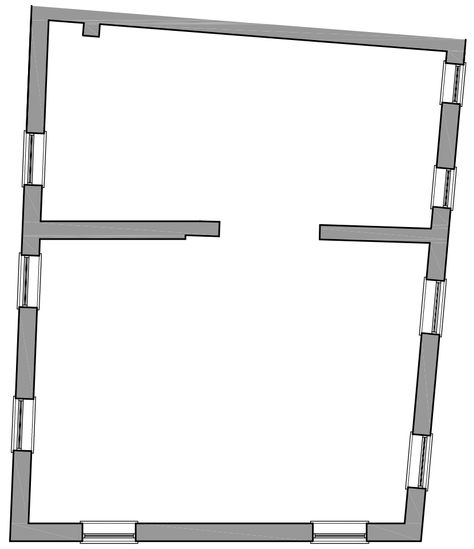

Existing First Floor Plan
Scale 1:100

Existing Site Plan
Scale 1:100

Existing Front Elevation (Quarry Street)
Scale 1:100

Existing Rear Elevation (Courtyard)
Scale 1:100

Existing Side Elevation (Roddick Street)
Scale 1:100

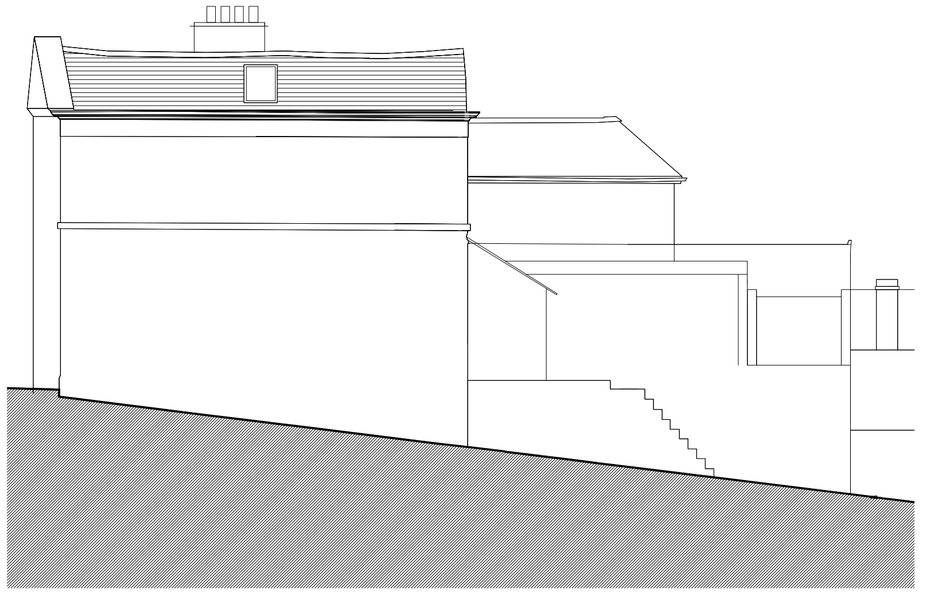

Existing Front Elevation
Scale 1:100

All dimensions to be checked on site. Figured dimensions to be read in preference to scaled. KDP accepts no responsiblity for any unauthorised amendments to the drawing and does not permit unauthorised copying of the drawing. This drawing is copyright and remains the property of KDP unless otherwise agreed.

Revisions				
Rev	Date	Description	Init.	Check

Revisions				
Rev	Date	Description	Init.	Check

KDP ARCHITECTS

THE KEITH DAVIDSON PARTNERSHIP
CHARTERED ARCHITECTS • PROJECT MANAGEMENT • 3D VISUALISATION

13 Seymour Terrace
Seymour Street
Liverpool
L3 5PE

Telephone: +44 (0) 151 709 1777
Facsimile: +44 (0) 151 708 9998

Email: info@kdparchitects.com
Website: www.kdparchitects.com

Planning

Client: Phil Walsh

Job number: 1382

Revision: -

Job title: Proposed Alterations at The Village Inn Pub, Woolton

Drawing number: 100

Drawing title: Existing Plans & Elevations

Scale	Drawn	Checked	Date
1:100@A1	CW	SRD	02.02.15