Layout : Proposed : Jericho Lane New Pavilion

6 Team Change Facility with Clubroom and Health & Fitness Facility
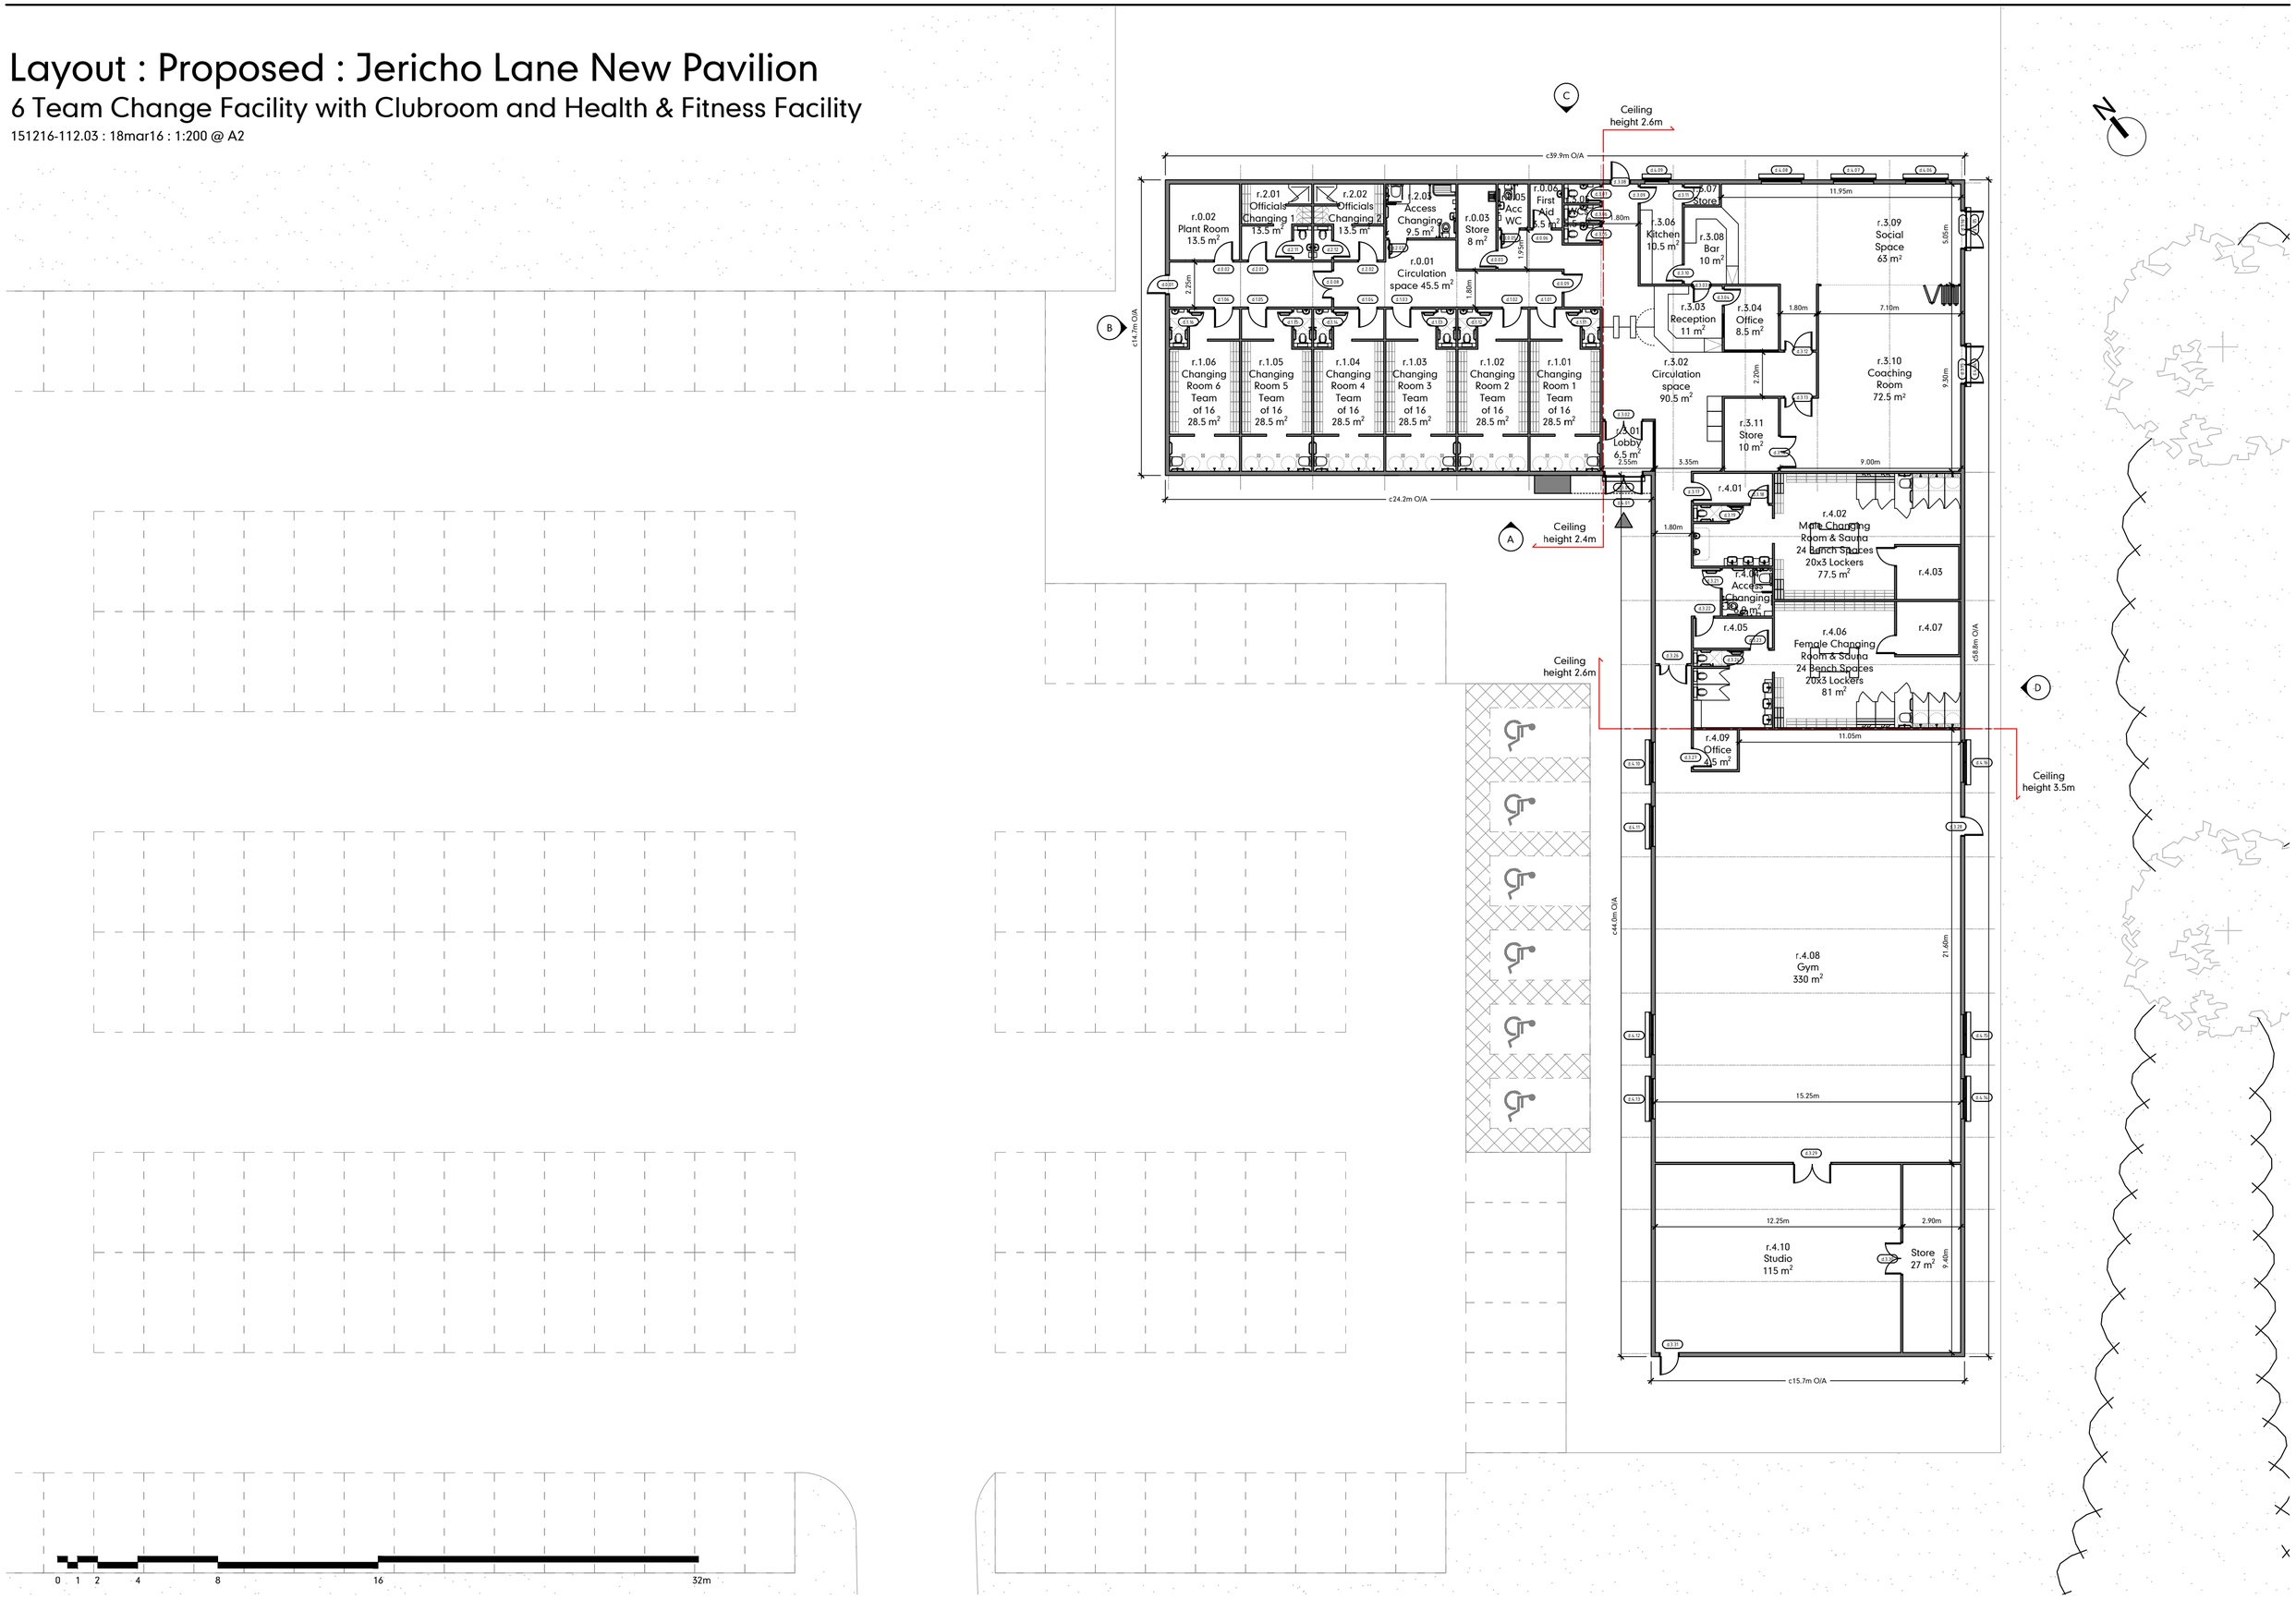
151216-112.03 : 18mar16 : 1:200 @ A2