Do not scale from drawing, use figured dimensions & levels only. All dimensions & levels to be checked on site before commencing work and any discrepancies to be notified to C.A. Immediately. If in doubt ask ?

ISO 9001 REGISTERED FIRM

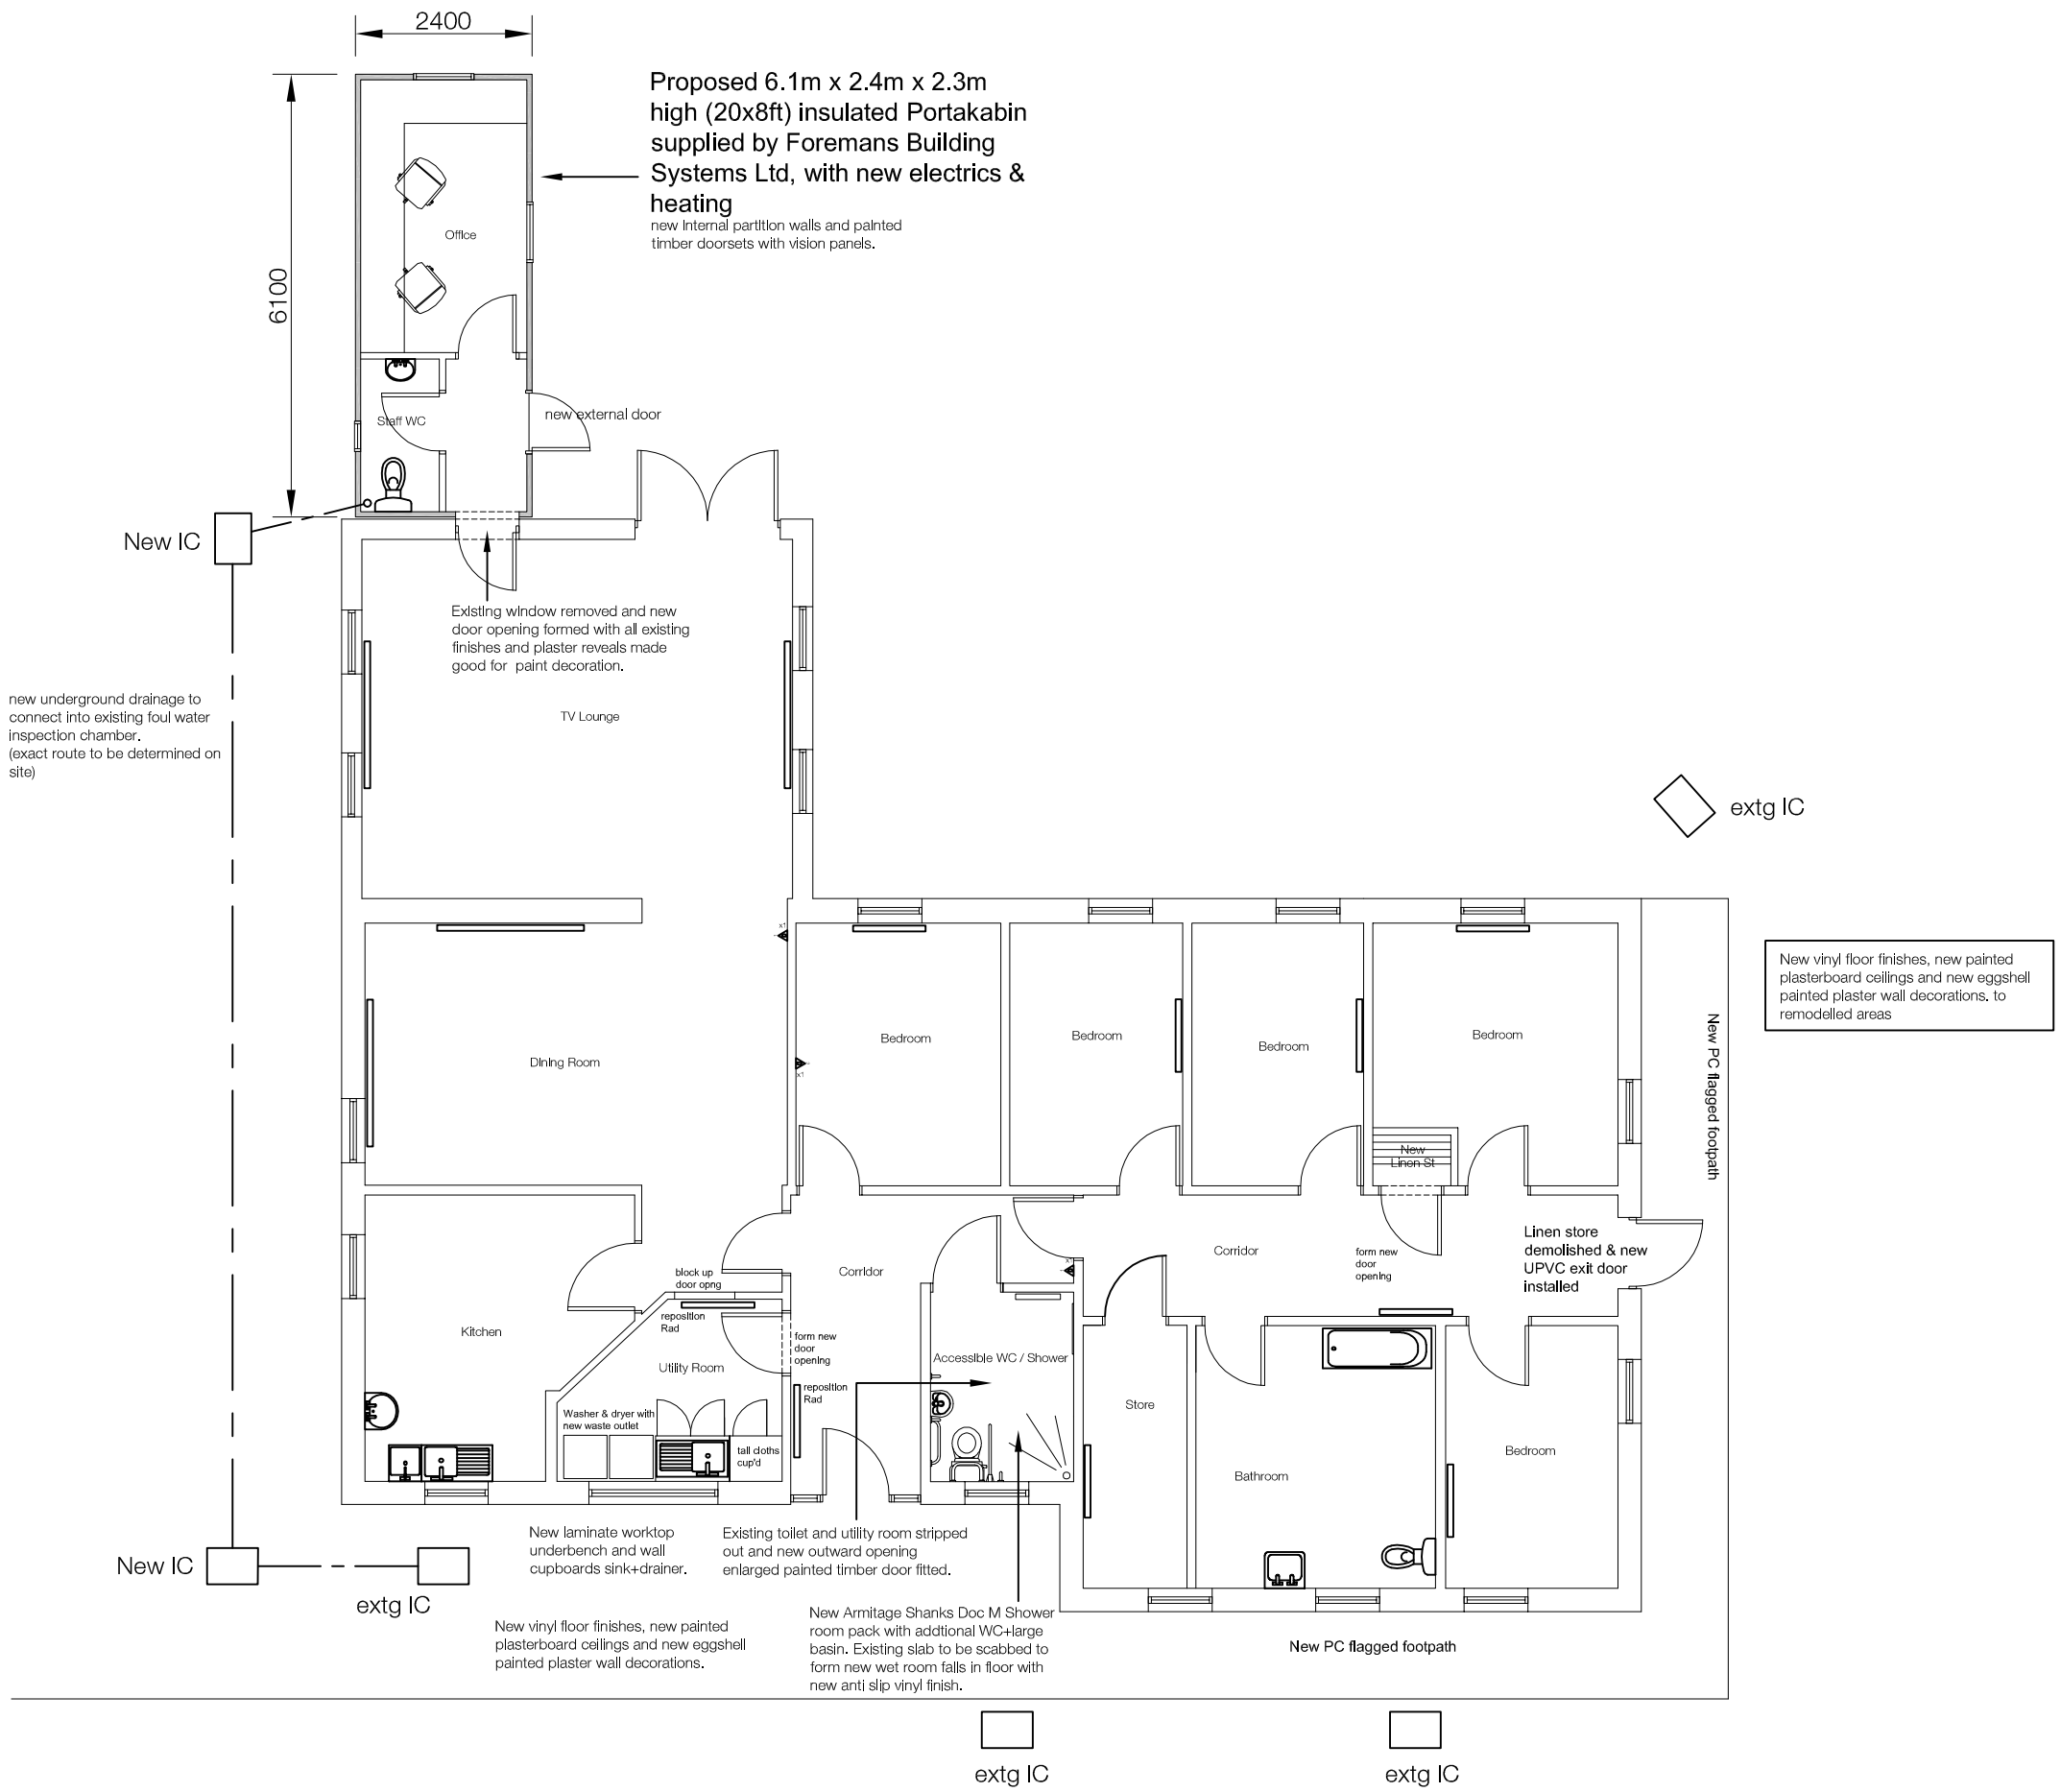

New vinyl floor finishes, new painted plasterboard ceilings and new eggshell painted plaster wall decorations, to remodelled areas

Extension to Wavertree Bungalow.
PROPOSED LAYOUT.
Scale 1:100

DRAWING TO BE READ IN CONJUNCTION WITH EXISTING AND PROPOSED ELEVATION DRAWING AL(E)01 TOGETHER WITH SITE AND LOCATION PLAN DRAWINGS AL(2)00 AND ALL CONSULTING MECHANICAL AND ELECTRICAL ENGINEERS DETAILS.

rev	comments	initials	date
A	PLANNING APPLICATION	GT	27.05.15

merseydesigngroup

architects
interior designers
strategy planners
quantity surveyors
cdm co-ordinators

Mersey Design Group Ltd
Cleveland House
41 Shaw Street
Liverpool L6 1HL

telephone:0151 207 9431
facsimile: 0151 207 9447
e: mdg@merseydesigngroup.co.uk
w: www.merseydesigngroup.co.uk

client
Mersey Care NHS Trust

project
Wavertree Bungalow Extension

Wavertree

content
PROPOSED LAYOUT

scale	sheet	date	drawn by	checked
1:100	A3	27/05/15	GT	GT

project number	drawing number	rev
154-302	AL(2)02	A

purpose of issue
Planning

Registered in England No. 2789905