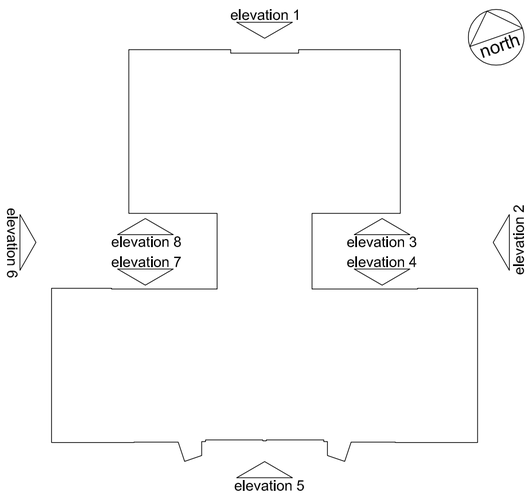

Note: Drawings based on survey drawings provided by;
Survey & Engineering Projects
33 Sandy Lane, Skelmersdale, Lancashire, WN8 8LA

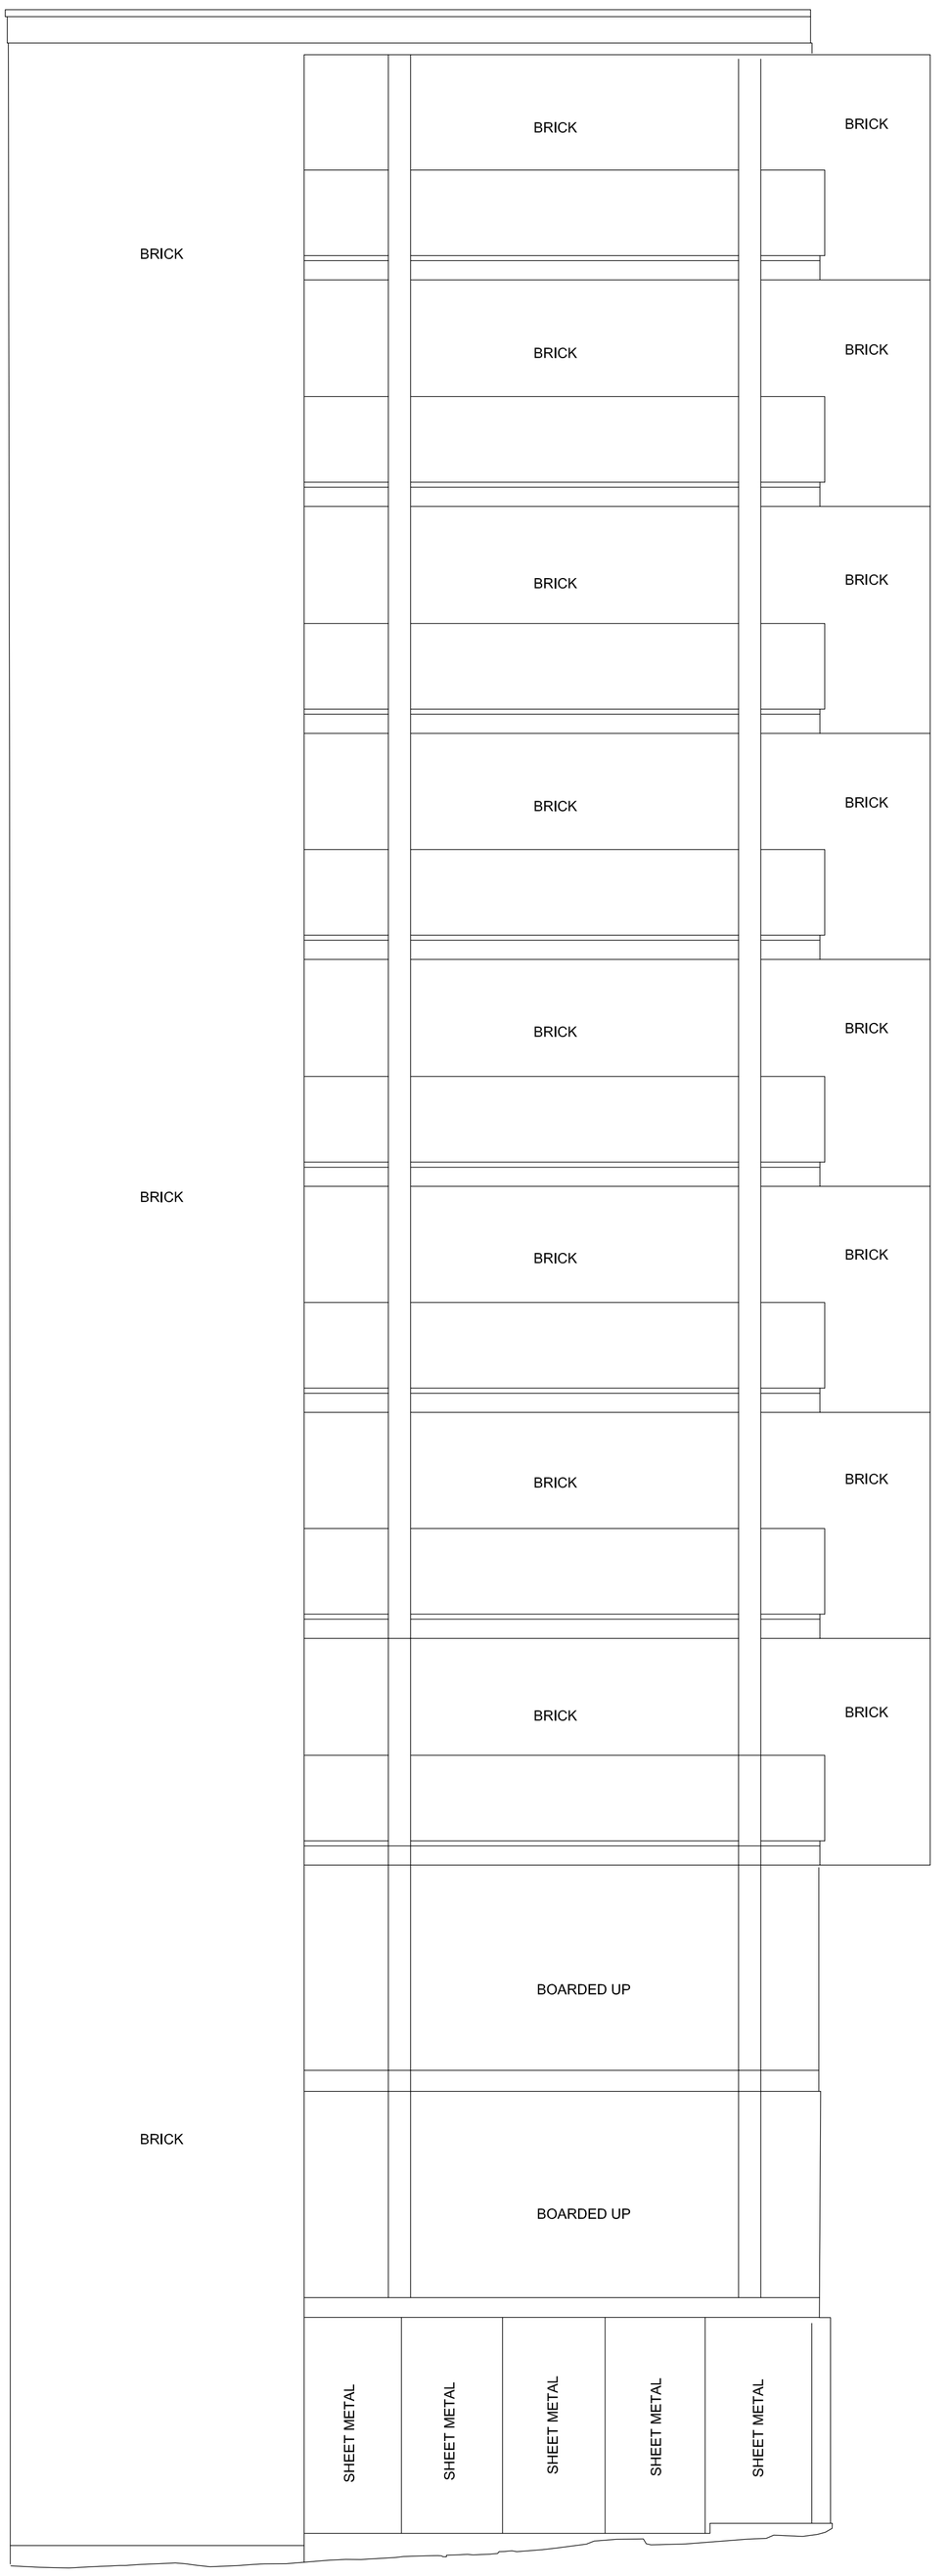
BRICK
BRICK
BRICK