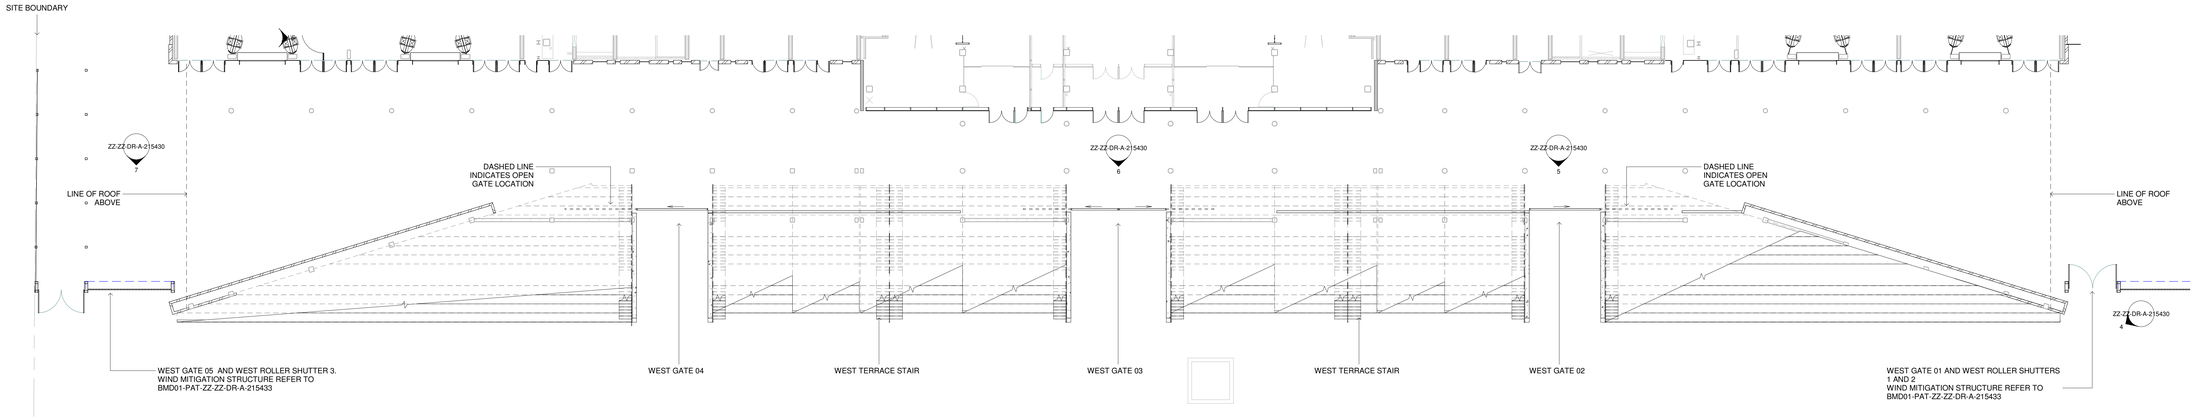

1 WEST TERRRACE - STUDY PLAN
1 : 200

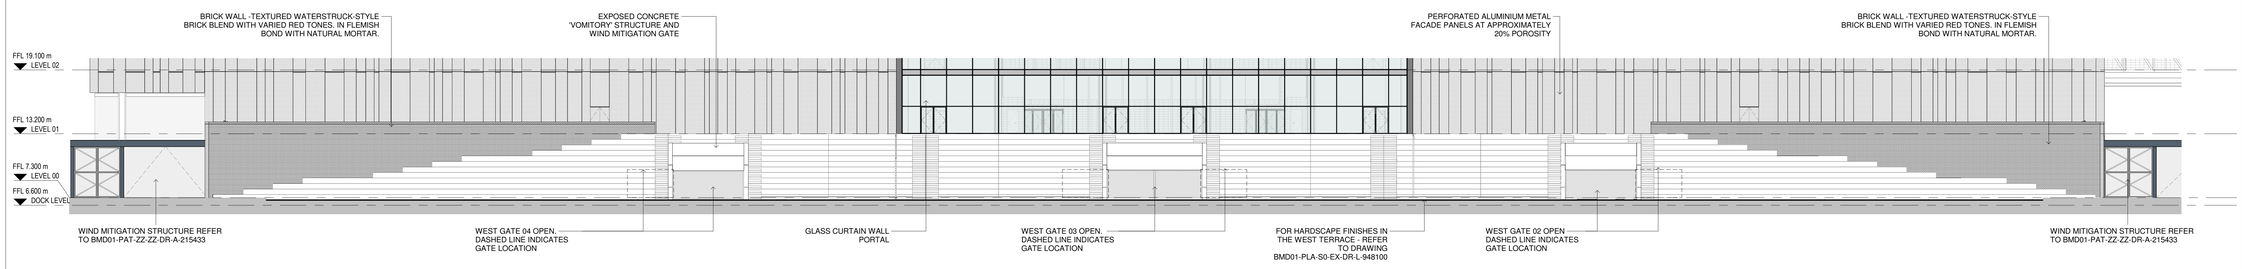

2 WEST STADIUM ELEVATION - WIND SCREEN GATE OPEN
1 : 200

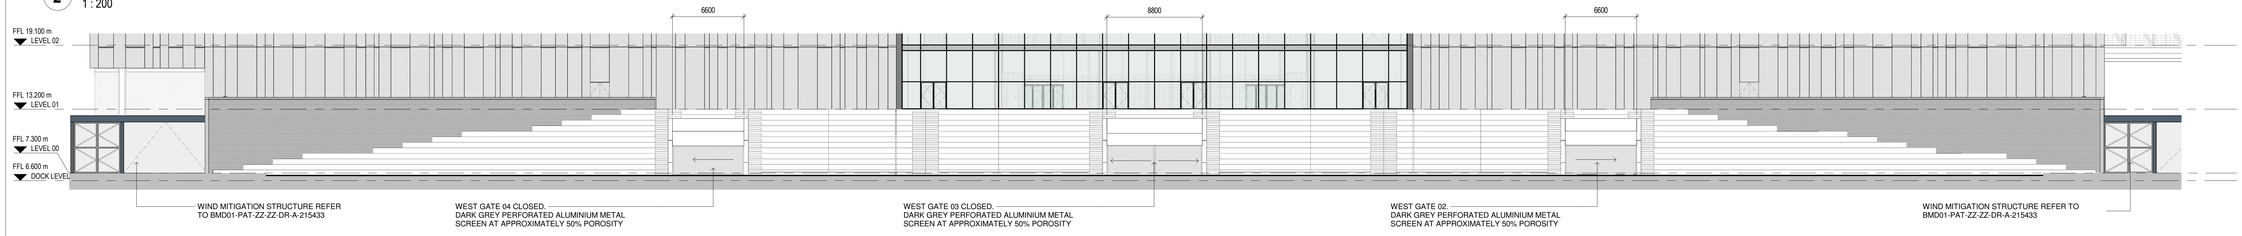

3 WEST STADIUM ELEVATION - WIND SCREEN GATE CLOSED
1 : 200

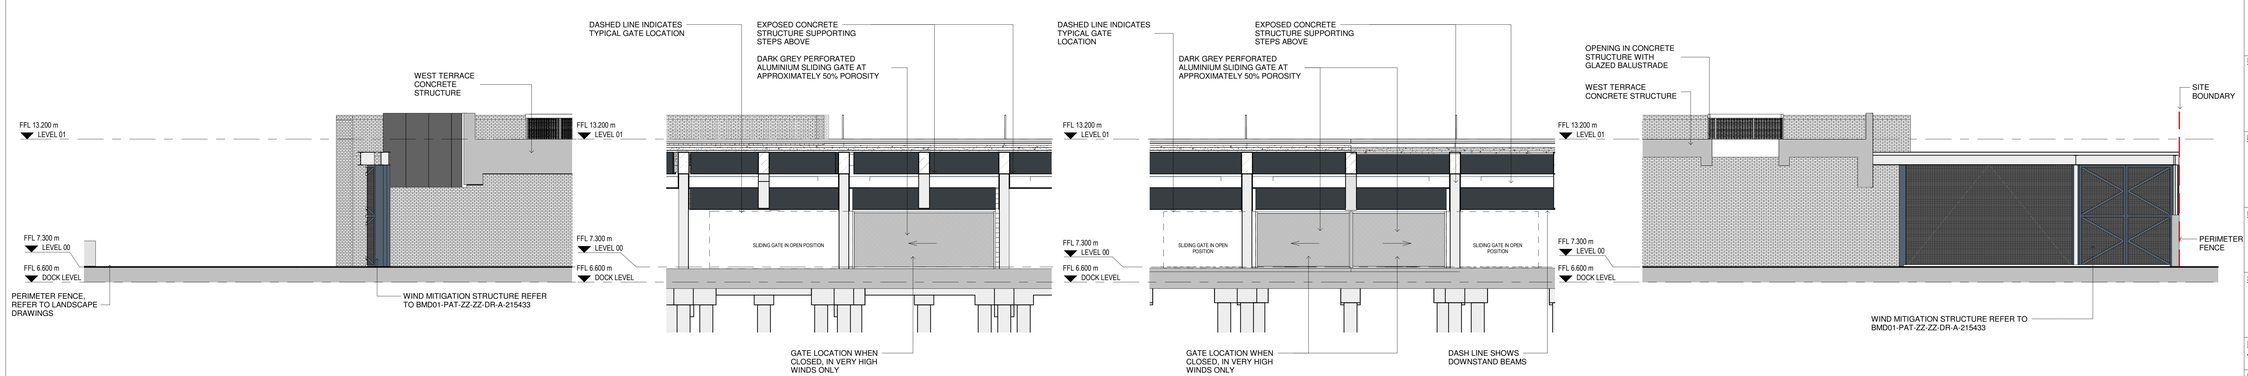

4 WIND SCREEN GATE 01
1 : 100

5 WIND SCREEN GATE 02/04
1 : 100

6 WIND SCREEN GATE 03
1 : 100

7 WIND SCREEN GATE 05
1 : 100

(FOR LOCAL AUTHORITY USE)

WORK IN PROGRESS

QR Code

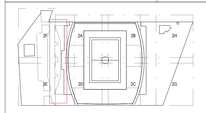

General Notes

1. DO NOT SCALE FROM THIS DRAWING.
2. ALL DIMENSIONS ARE IN MILLIMETRES AND LEVELS IN METERS UNLESS STATED OTHERWISE.
3. ALL DIMENSIONS TO BE VERIFIED ON SITE AND APPROVED BY THE ENGINEER.
THIS DRAWING SHOULD BE READ IN CONJUNCTION WITH OTHER RELEVANT ARCHITECTURAL, STRUCTURAL, MECHANICAL AND ELECTRICAL DRAWINGS AND ALL RELEVANT SECTIONS OF THE SPECIFICATIONS.
4. ANY DISCREPANCIES FROM THE INFORMATION REPRESENTED HERE ARE TO BE REPORTED TO THE CLD BEFORE CONSTRUCTION.

No	Description
	SAFETY, HEALTH AND ENVIRONMENT INFORMATION **Brief details on the identified hazard symbol referencing the unusual residual hazards / risks are listed above.**

Rev	Description	Aprv	Chk'd	Date
P02	S2 - FOR INFORMATION	DP	NT	09/10/2020
P01	S2 - FOR INFORMATION	DP	NT	08/07/2020

Client

Project Manager: GT GARDINER &THEOBALD

Planning Consultant: CBRE

Main Contractor: LAING O'ROURKE

Design Consultant: PATTERN

Structural / MEP / Infrastructure: BURO HAPPOLD

Project Title
THE PEOPLE'S PROJECT

Drawing Title
TECHNICAL DESIGN
STADIUM
PROPOSED WEST TERRACE GATE STUDY

Checked	Drawn	Designed
NT	MC	PATTERN DESIGN

Purpose of Issue
FOR INFORMATION

Model File Ref:
BMD01-PAT-ZZ-ZZ-M3-A-05SheetsEnvelope

Drawing No
BMD01-PAT-ZZ-ZZ-DR-A-215430

Scale A0 (841x1189)	Status	Revision No
As indicated	S2	P02