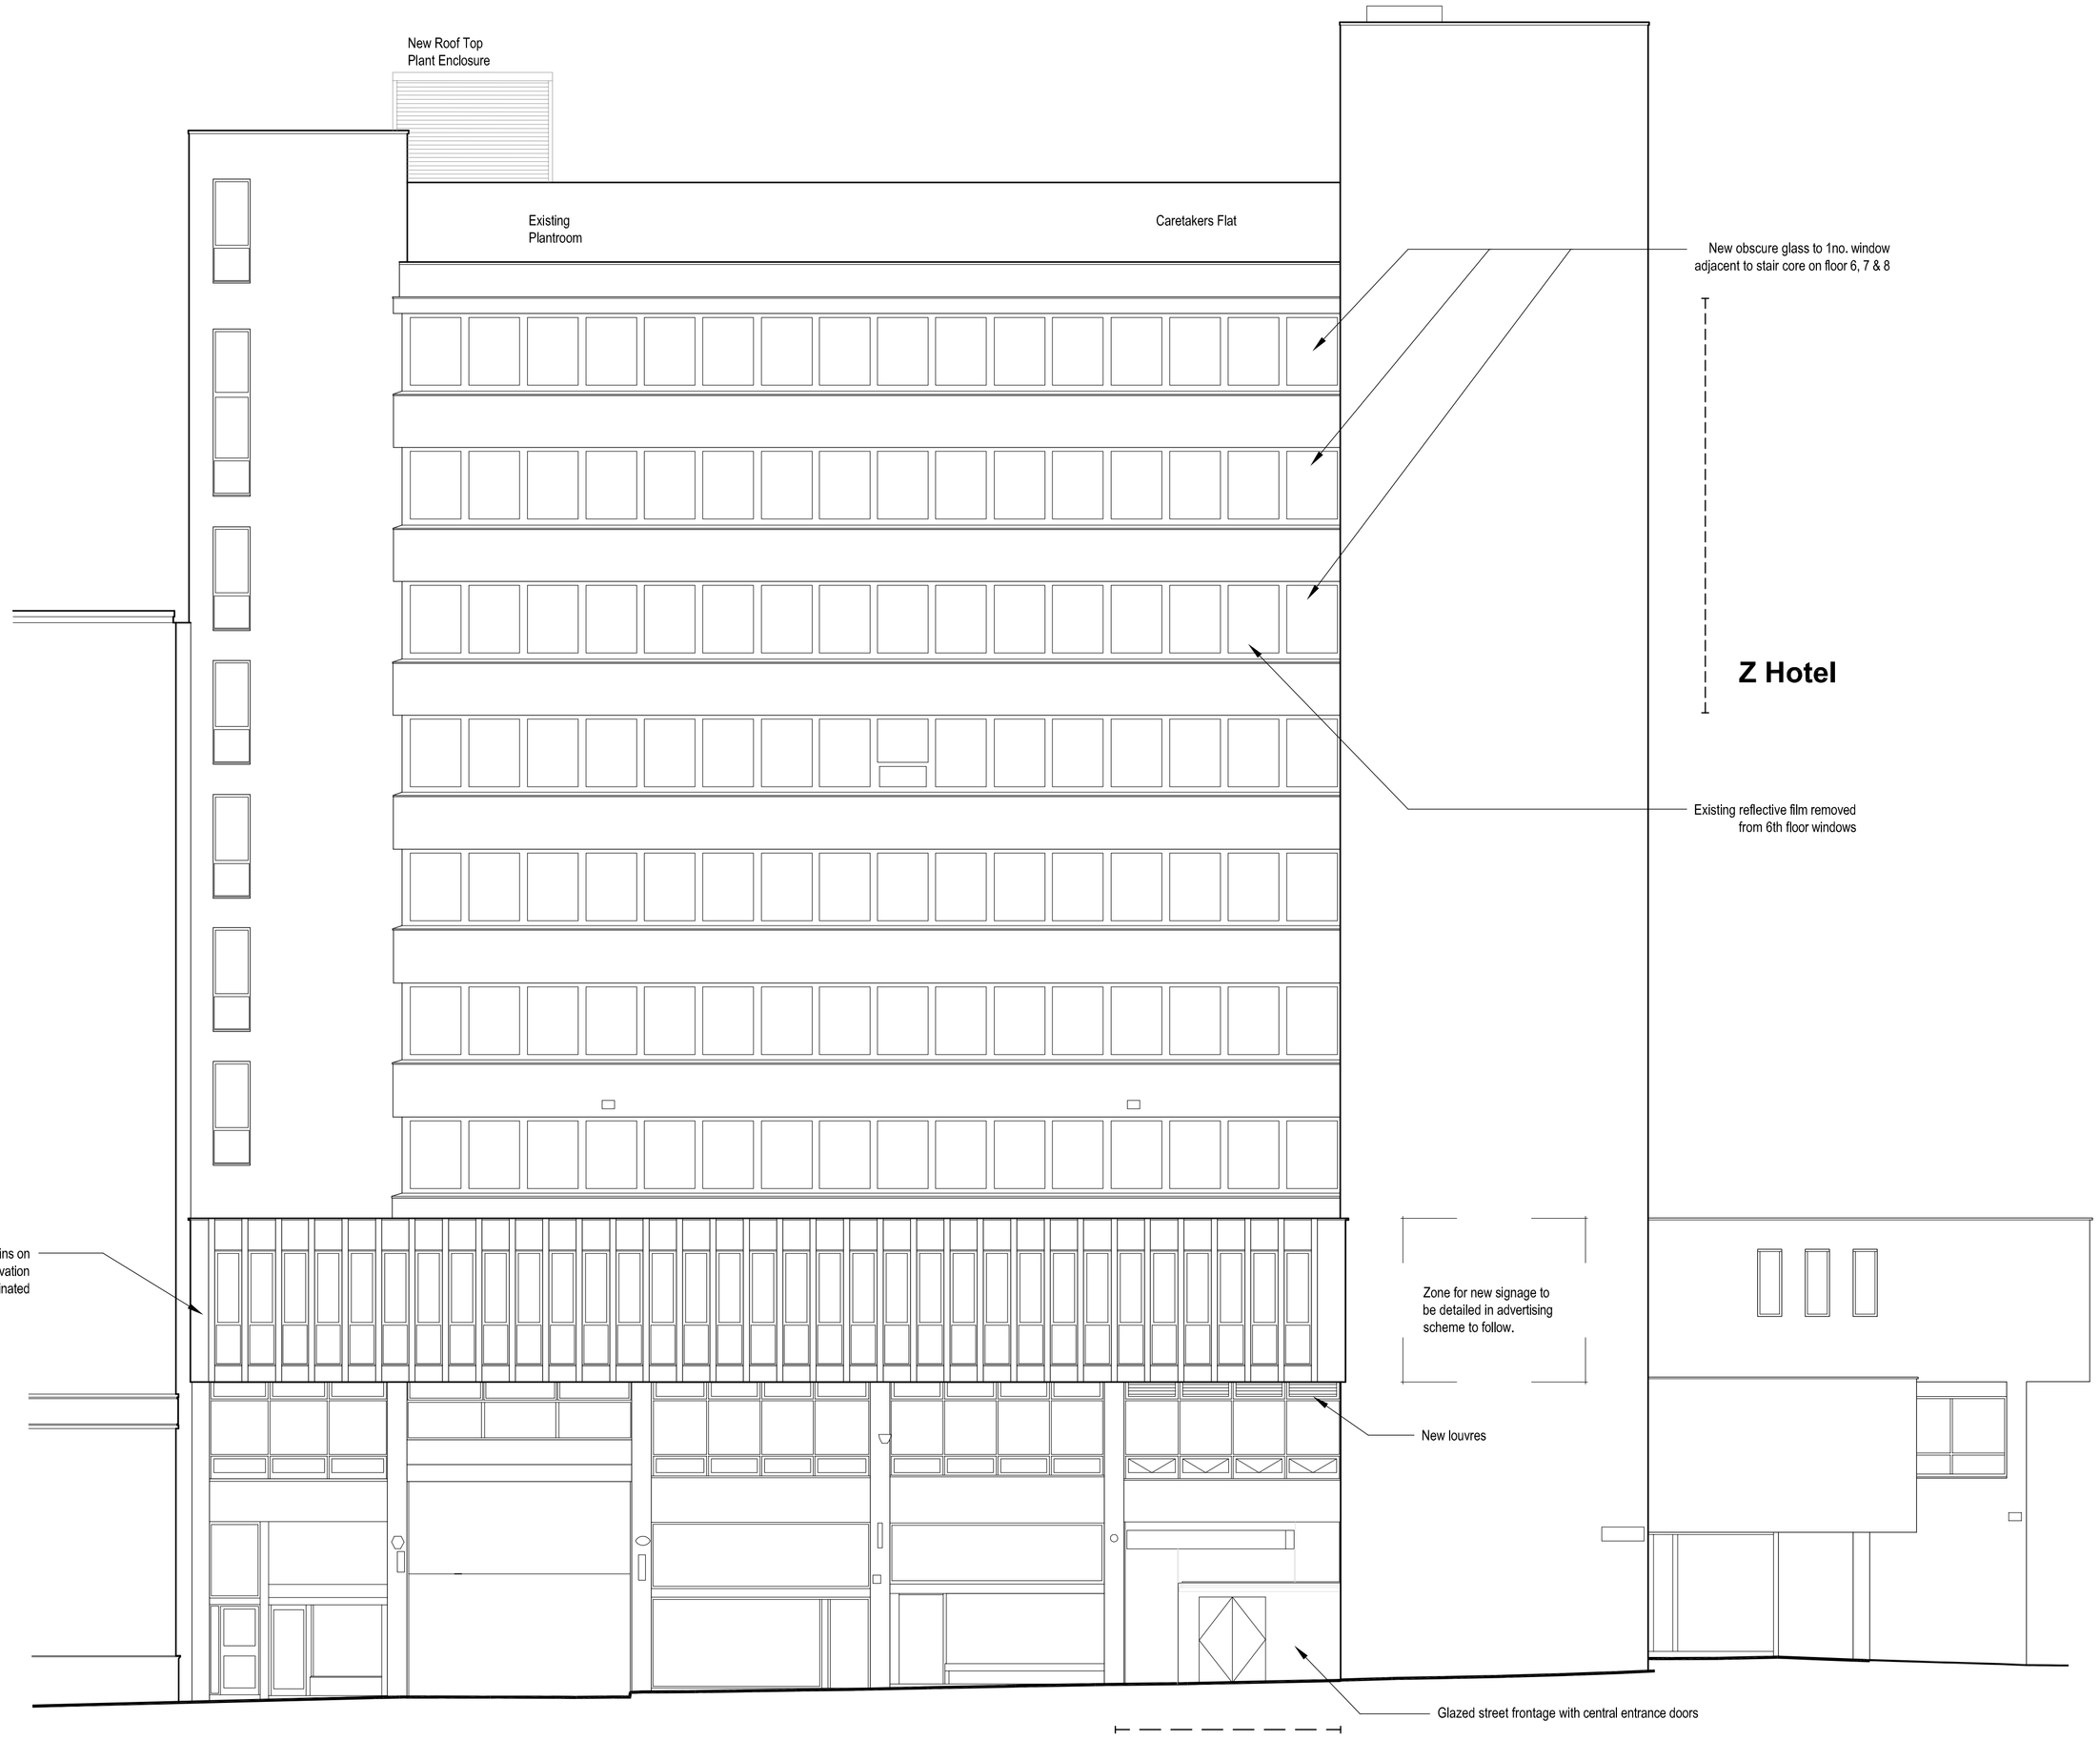

North-East Elevation as Proposed

Scale 1:100 @ A1

ISSUED FOR PLANNING

REVISION	DATE	DRAWN	CHECKED	DESCRIPTION

CLIENT Mr Bev King	SCALE As stated @ A1	DATE 29/10/2010
PROJECT Z Hotel Conversion of Offices on North John Street	DRAWN HW	CHECKED CW
DRAWING TITLE North East Elevation as Proposed	JOB NUMBER **232124**	DRAWING NO. **207**
		REVISION **-**

CENTURY BUILDINGS, 31 NORTH JOHN STREET, LIVERPOOL, L2 6RG, TEL 0151 2391600, FAX 0151 2391601
PURCELL MILLER TRITTON LLP IS A LIMITED LIABILITY PARTNERSHIP REGISTERED IN ENGLAND AND WALES, REGISTERED NUMBER OC315259, REGISTERED OFFICE 3 COLEGATE, NORWICH, NORFOLK, NR3 1BN. www.pmt.co.uk

© ALL RIGHTS RESERVED
REPORT ALL DISCREPANCIES

DO NOT SCALE FROM DRAWING
CHECK DIMENSIONS ON SITE

PURCELL MILLER TRITTON