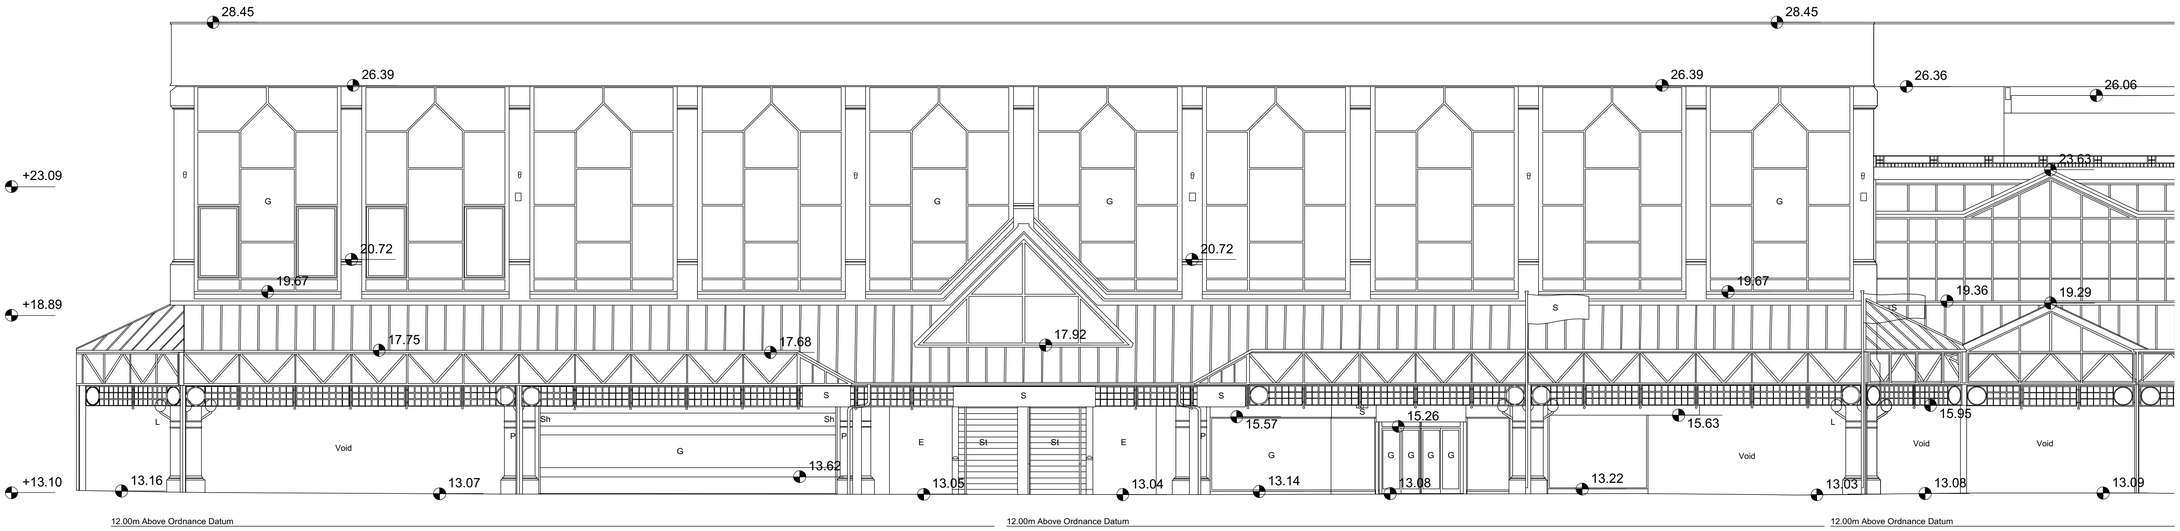

ELLIOT STREET

EXISTING ELEVATION

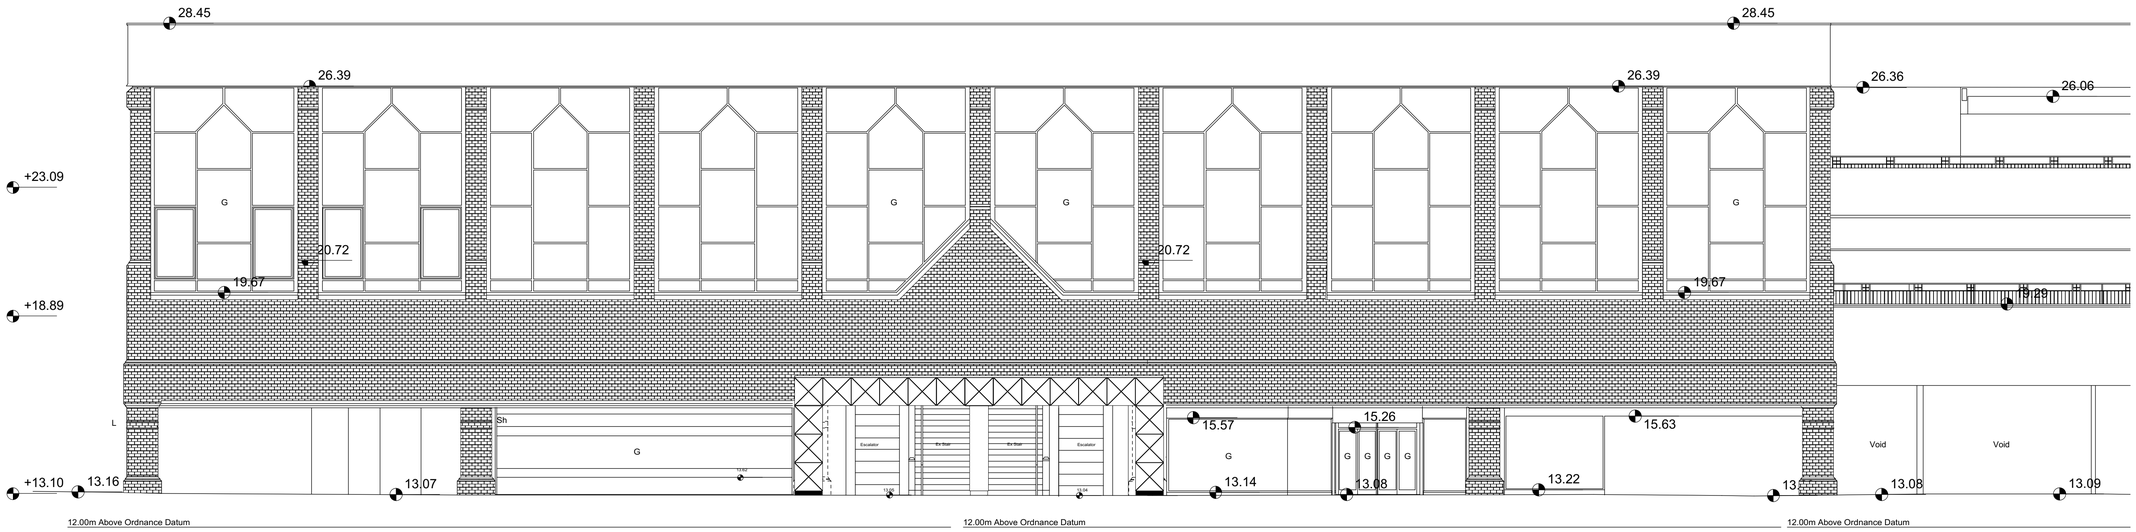

ELLIOT STREET

PROPOSED ELEVATION

Design Intent Drawings - Sub-contractor to provide fabrication drawings for comment prior to manufacture

All details and extent of finishes to be agreed with Grahams

PLANNING

LETTER	DATE	TEXT

JOB NO. 2285

PROJECT

St. John's Market, Liverpool

Proposed Refurbishment

DRAWING

Existing & Proposed Elliot Street Elevations

SHEET SIZE: A1 L

DRAWING NO.	SCALE(S)	DATE DRAWN	DRAWN BY	CHECKED BY
2285-AL-0-052	1:100	02-07-16	D.B.	P.M.

155-157 DONEGALL PASS
BELFAST
BT7 1DT
T 028 9024 5777 F 028 9024 6864

71 CLARENDON ST
L'DERRY
BT48 7ER
T 028 7136 2782 F 028 7126 9829

E INFO@RPPARCHITECTS.CO.UK
W RPPARCHITECTS.CO.UK

RPP ARCHITECTS