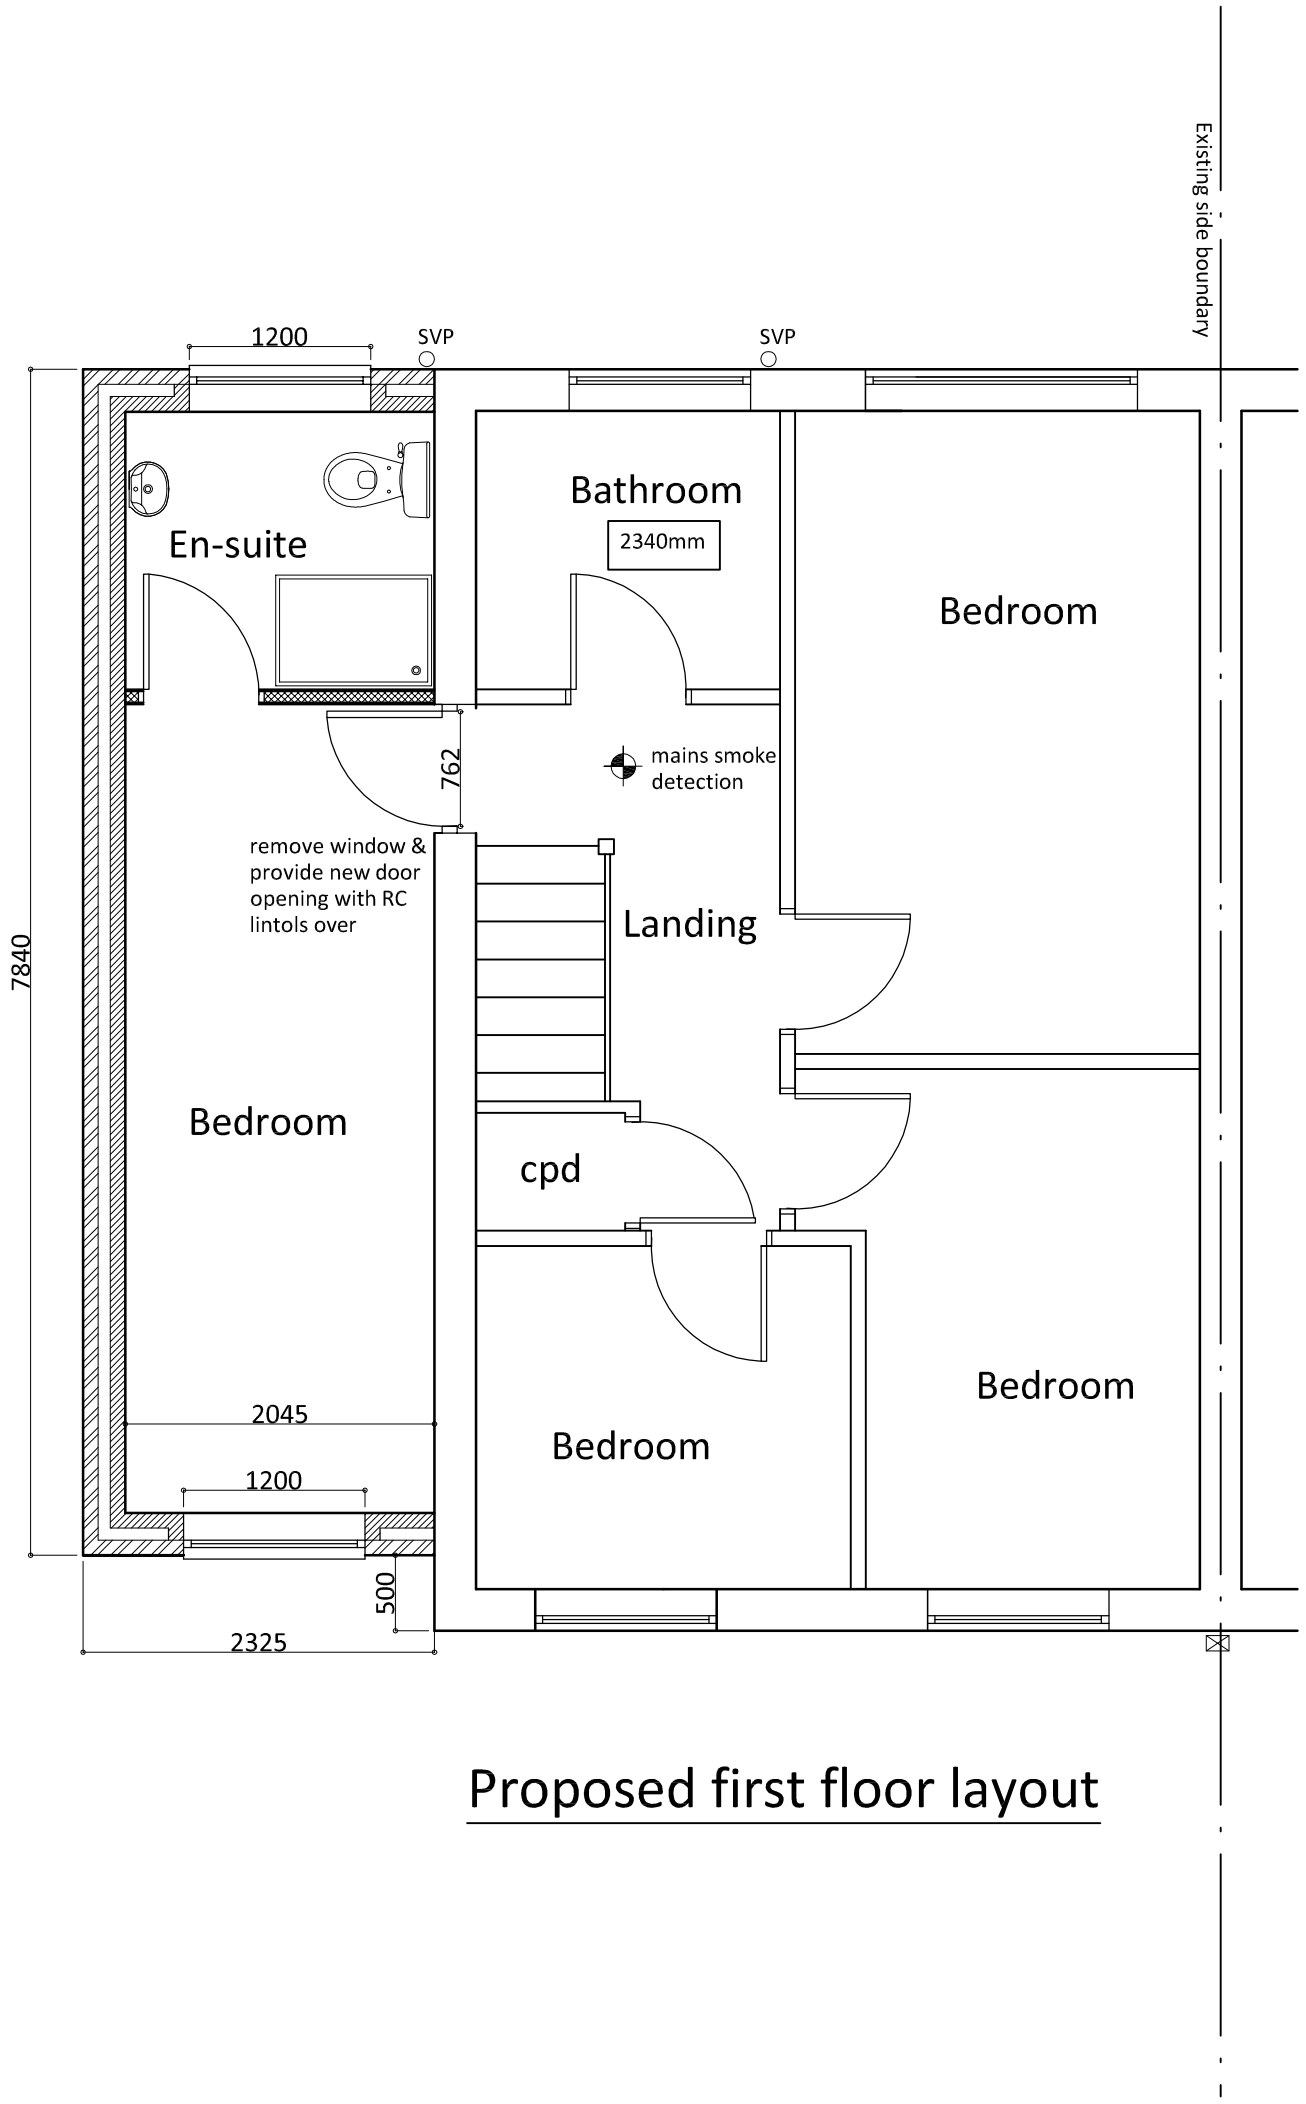


Proposed first floor layout

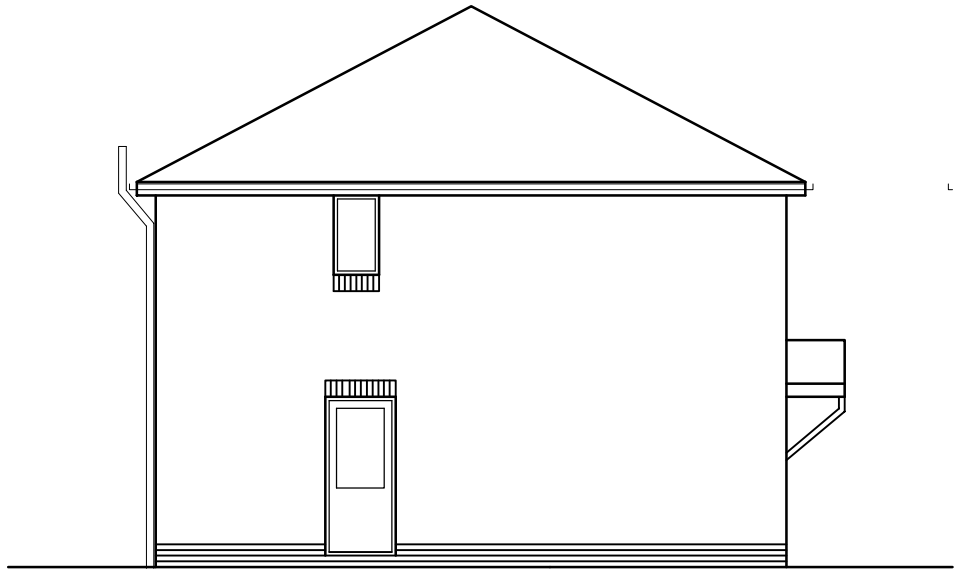

Existing side elevation

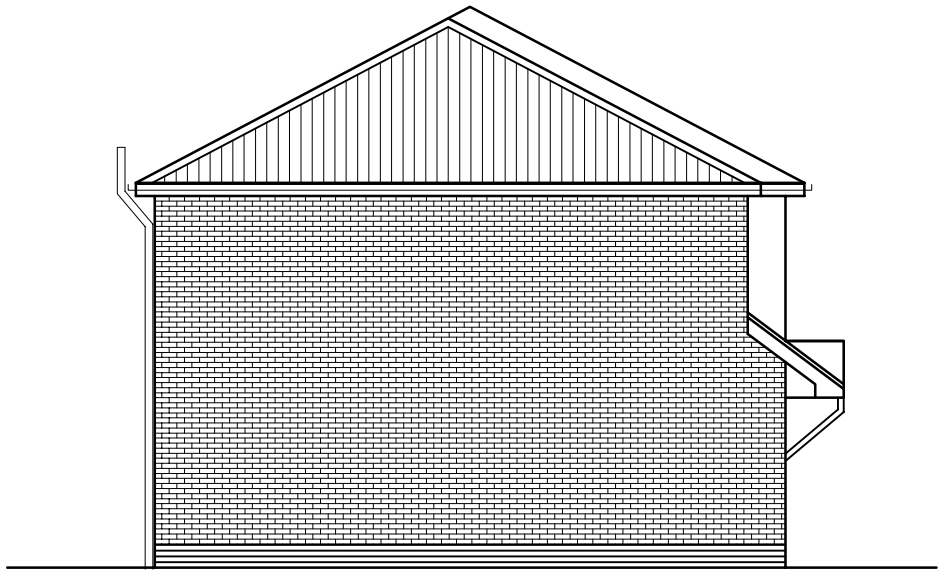

Proposed side elevation

| Revision | Description | Date |
|---|---|---|

**PROJECT**

2 STOREY SIDE EXTENSION TO STUDY AND SHOWER ROOM WITH EN-SUITE BEDROOM ABOVE
@ 25 CANTERBURY PARK, ALLERTON, LIVERPOOL

**DATE: DECEMBER 2015**

**PLAN NO. 03/12/25**

SCALE :1:50 & 1:100