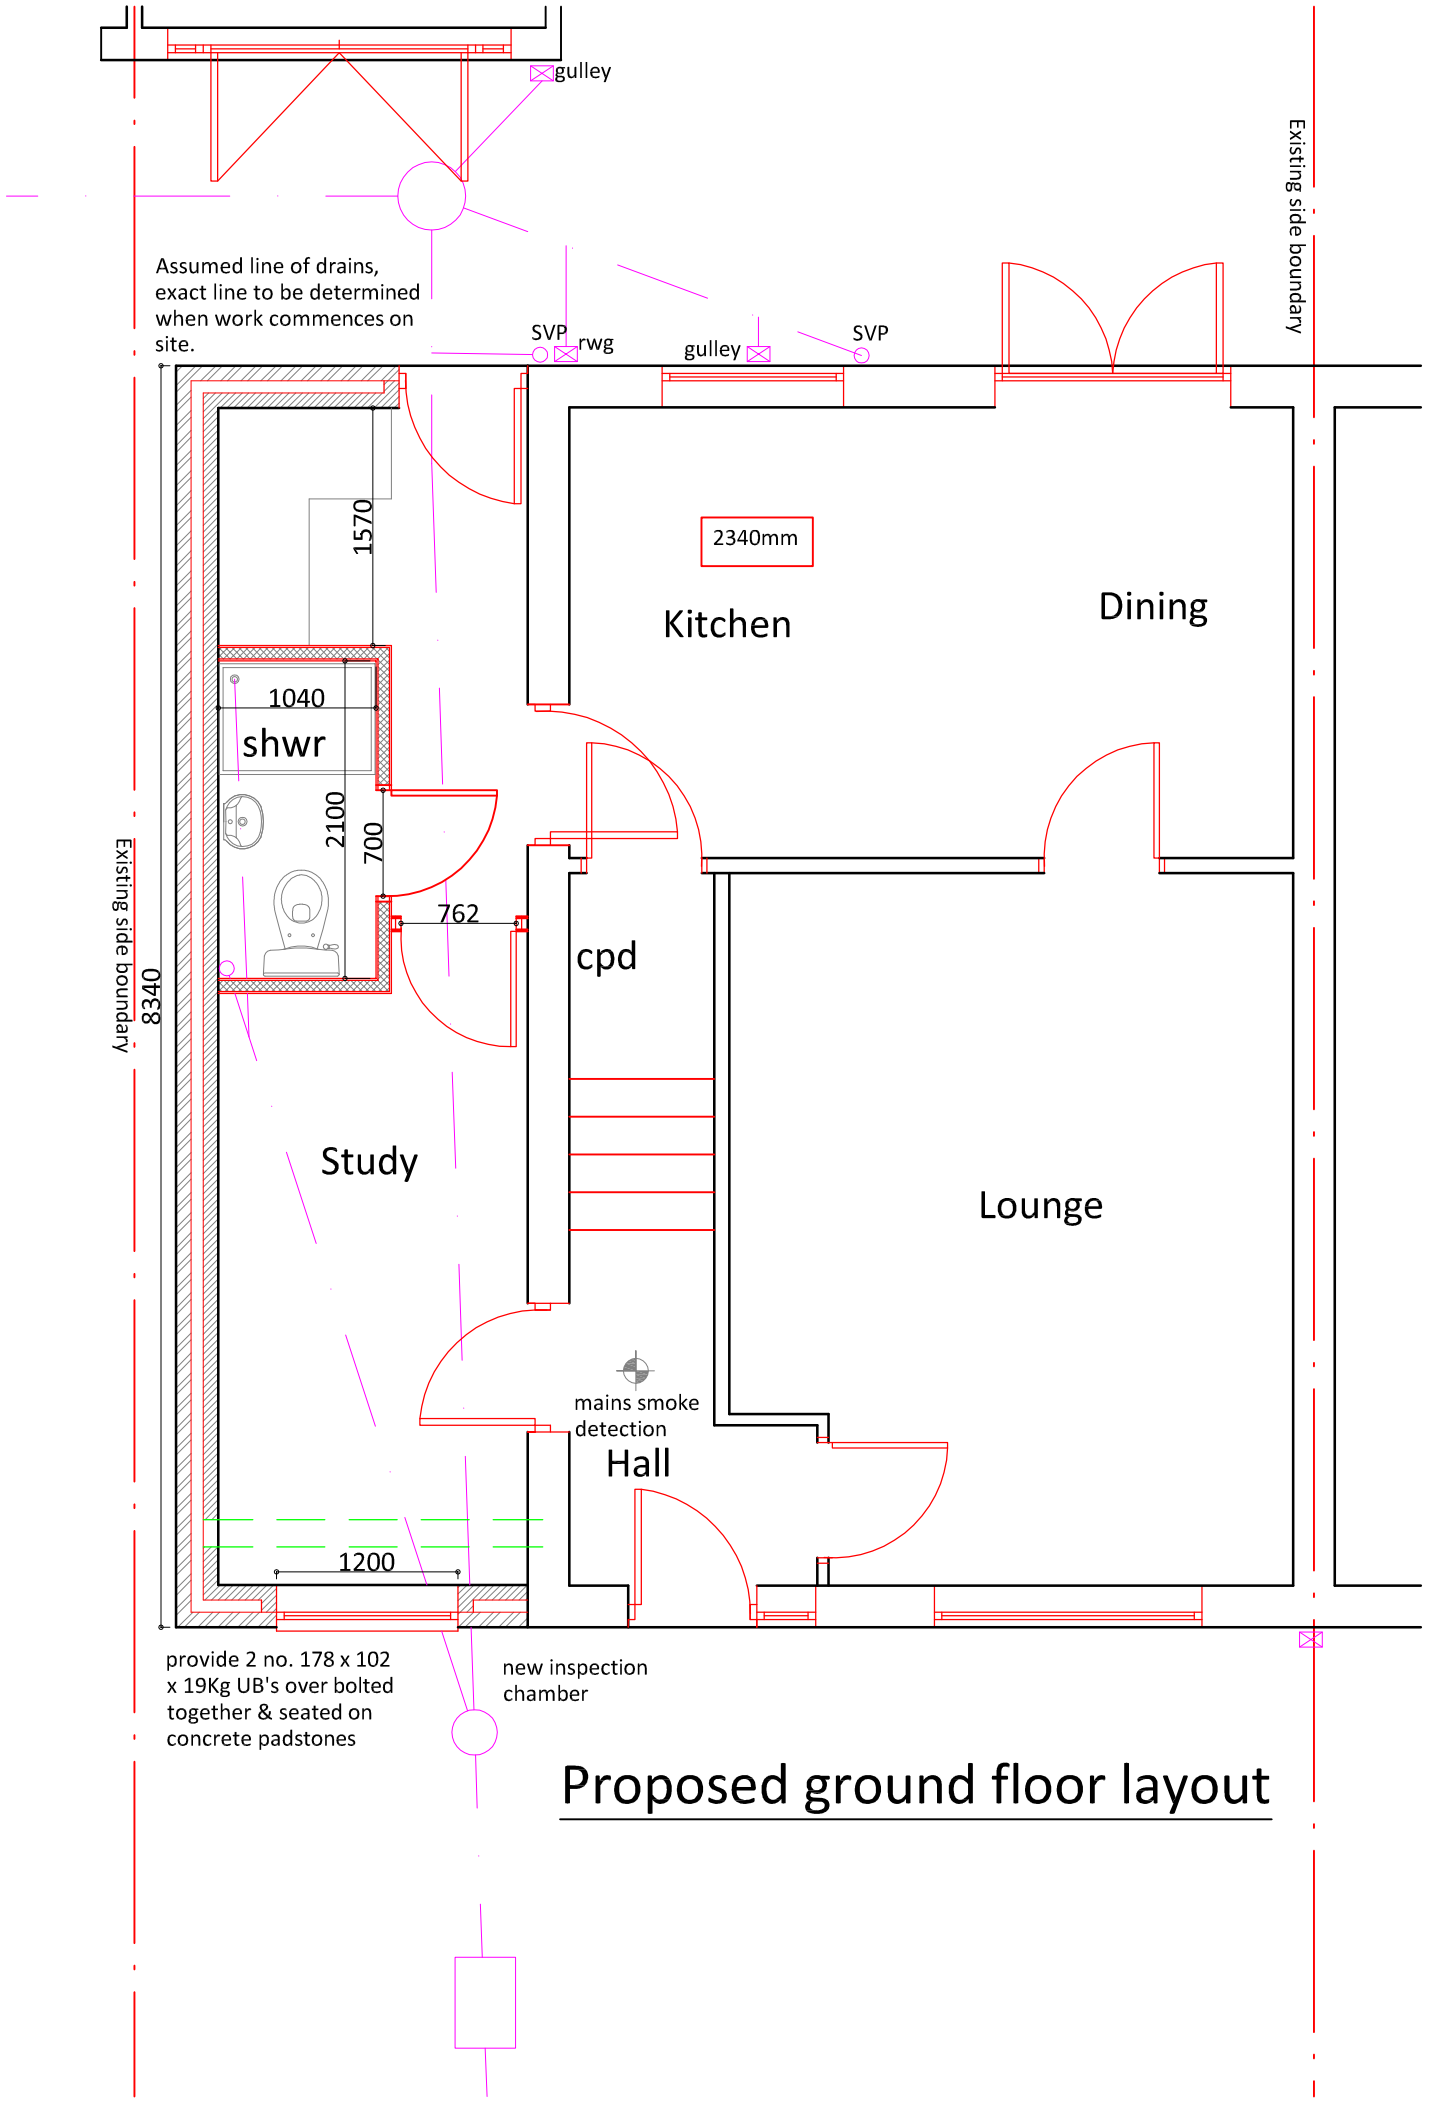

Proposed ground floor layout

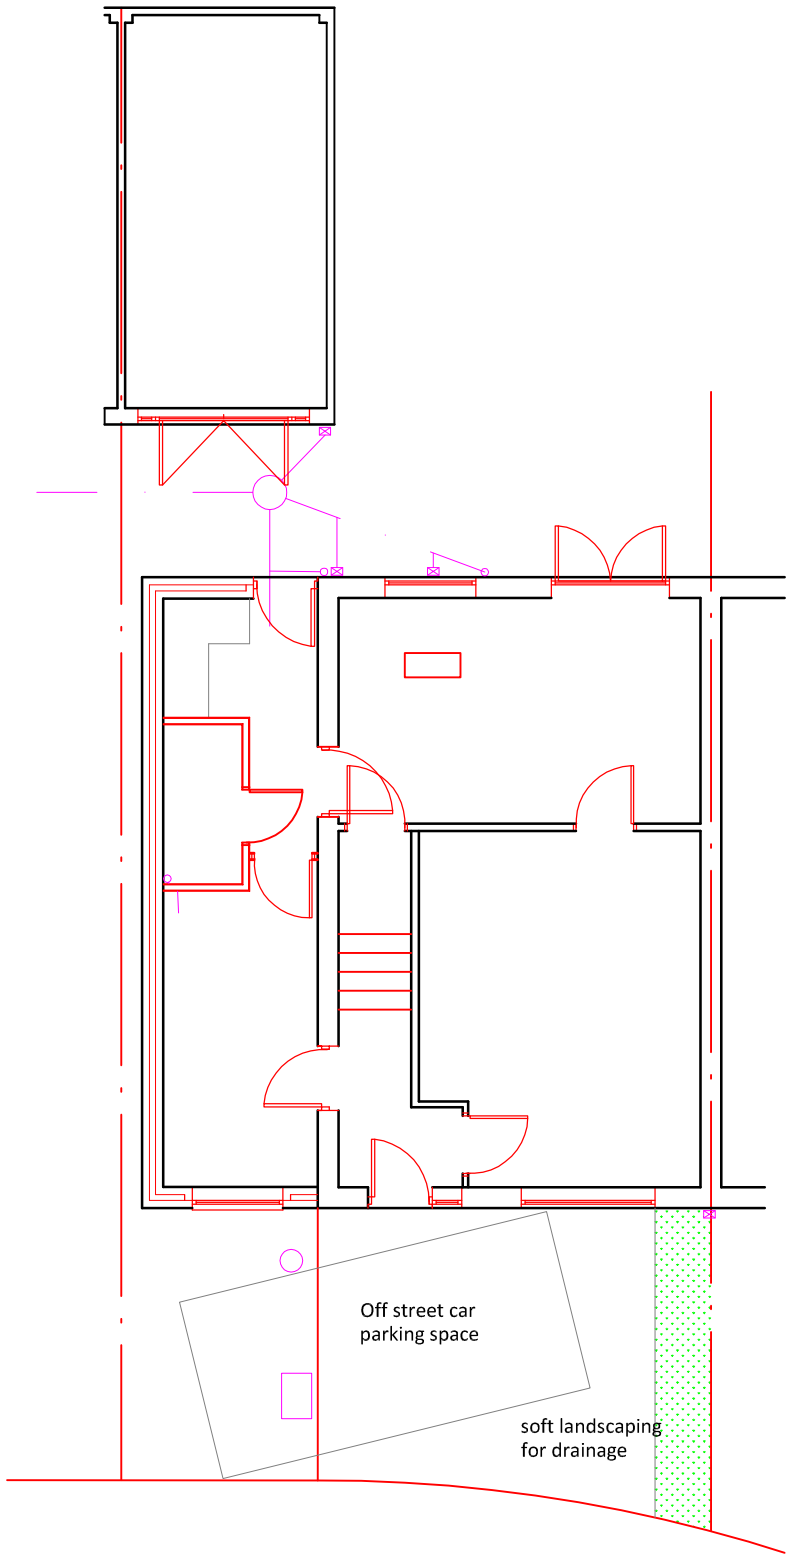

Revision	Description	Date

PROJECT

2 STOREY SIDE EXTENSION TO STUDY AND SHOWER ROOM WITH EN-SUITE BEDROOM ABOVE
@ 25 CANTERBURY PARK, ALLERTON, LIVERPOOL

DATE: DECEMBER 2015

PLAN NO. 02/12/25

SCALE :1:50 & 1:100