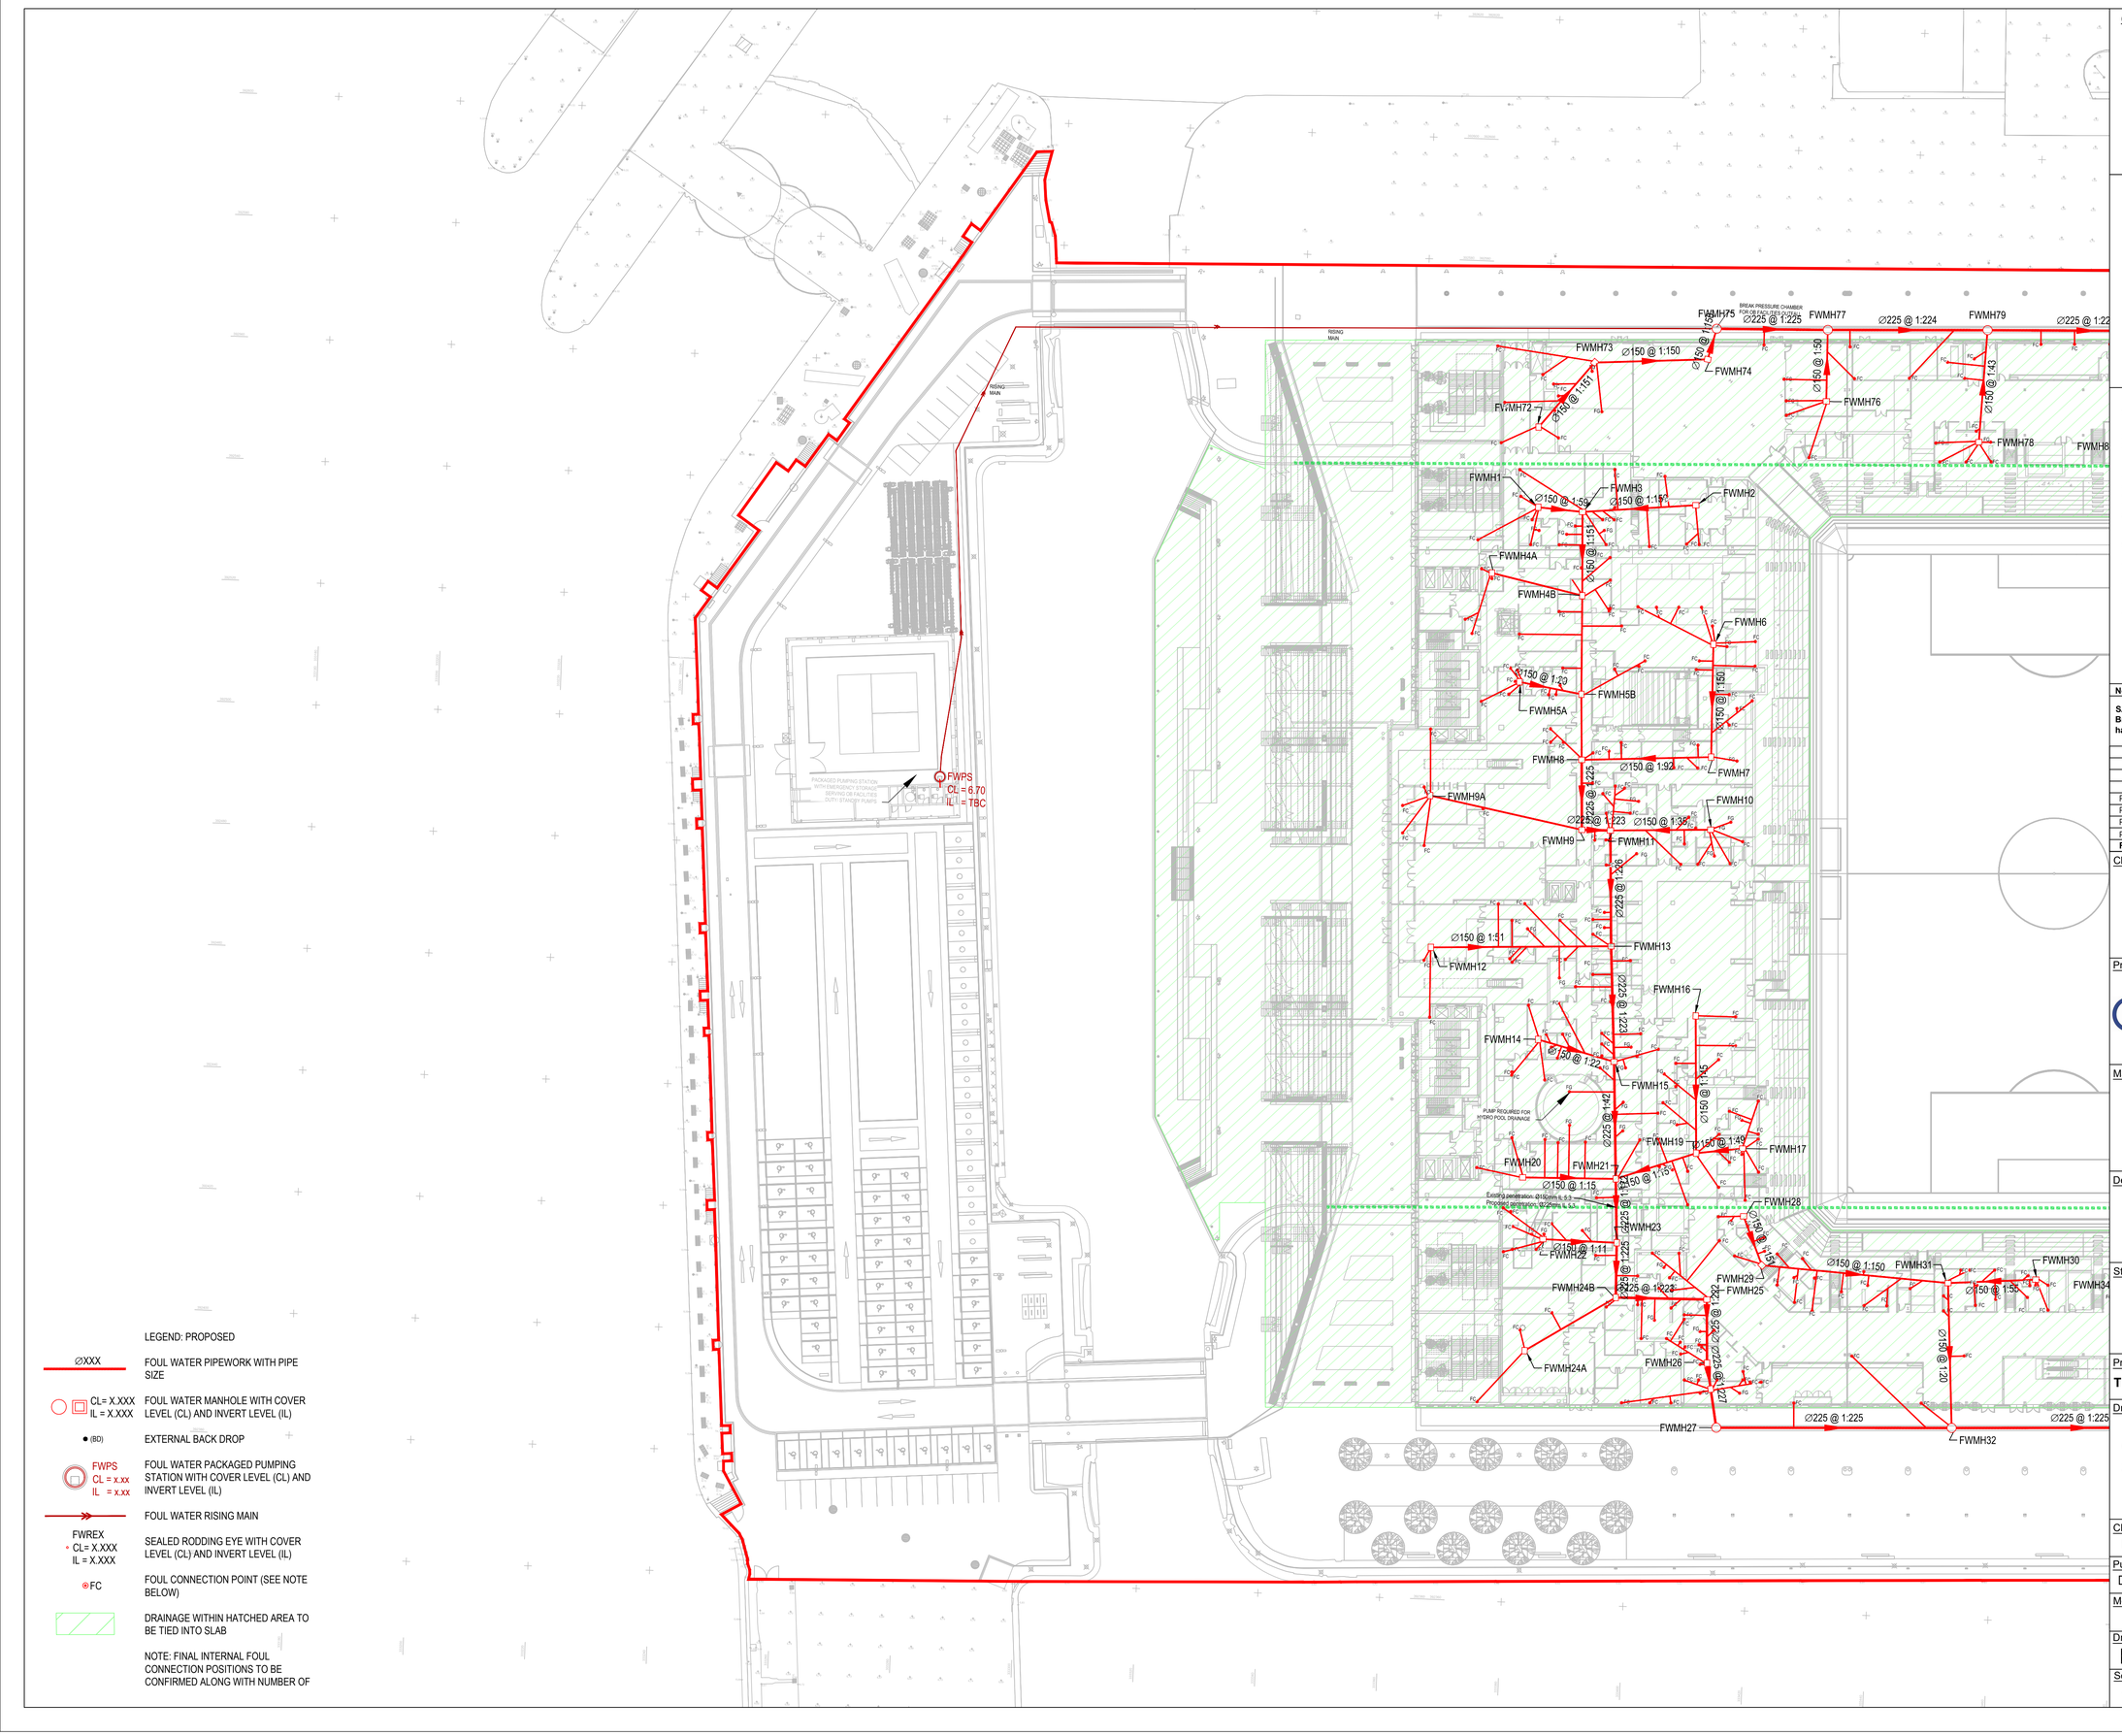

LEGEND: PROPOSED

∅XXX	FOUL WATER PIPEWORK WITH PIPE SIZE
CL= X.XXX IL = X.XXX	FOUL WATER MANHOLE WITH COVER LEVEL (CL) AND INVERT LEVEL (IL)
(BD)	EXTERNAL BACK DROP
FWPS CL = x.xx IL = x.xx	FOUL WATER PACKAGED PUMPING STATION WITH COVER LEVEL (CL) AND INVERT LEVEL (IL)
	FOUL WATER RISING MAIN
FWREX CL= X.XXX IL = X.XXX	SEALED RODDING EYE WITH COVER LEVEL (CL) AND INVERT LEVEL (IL)
FC	FOUL CONNECTION POINT (SEE NOTE BELOW)
	DRAINAGE WITHIN HATCHED AREA TO BE TIED INTO SLAB

NOTE: FINAL INTERNAL FOUL CONNECTION POSITIONS TO BE CONFIRMED ALONG WITH NUMBER OF

(FOR LOCAL AUTHORITY USE)

QR Code

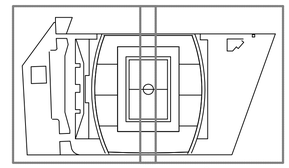

N

0 50

1 : 250

STANDARD NOTES

1. THIS DRAWING IS TO BE READ IN CONJUNCTION WITH ALL OTHER DISCIPLINES, DRAWINGS, SCHEDULES AND SPECIFICATIONS, LEGENDS AND STANDARD DETAILS.
2. THIS DRAWING IS COPYRIGHT AND SHALL NOT BE REPRODUCED WITHOUT PERMISSION.
3. DIMENSIONS GOVERN ON ALL DRAWINGS AND DETAILS. SHOULD ANY DISCREPANCIES BE FOUND WITH THIS DRAWING AND ANY ASSOCIATED DRAWINGS OR SPECIFICATIONS THIS SHOULD BE BROUGHT TO THE ATTENTION OF THE M&E BUILDING SERVICES CONSULTANT IMMEDIATELY.
4. UNLESS OTHERWISE STATED ALL DIMENSIONS ARE IN MILLIMETRES.
5. DO NOT SCALE FROM THIS DRAWING.
6. DIMENSIONS TO BE CHECKED ON SITE BEFORE ANY WORK IS PUT IN HAND OR PREFABRICATED.
7. THIS DRAWING SHOULD ONLY BE USED FOR THE SPECIFIC SERVICES INTENDED.
8. THIS DRAWING SHOWS THE DESIGN INTENT ONLY. THE CONTRACTOR SHALL BE RESPONSIBLE FOR THE FULL CO-ORDINATION OF THE SERVICES INDICATED ON THIS AND ALL OTHER SERVICES DRAWINGS.
9. FINAL ACCESS AND SETTING OUT OF SERVICES SHALL BE AGREED BETWEEN THE ARCHITECT AND THE CONTRACTOR.
10. THE PROJECT NOTES ARE TO BE READ IN CONJUNCTION WITH ALL RELEVANT TECHNICAL SPECIFICATIONS.
11. WHERE MECHANICAL SERVICES PASS THROUGH FIRE COMPARTMENTATION CEILING VOIDS, FLOOR VOIDS AND STRUCTURAL WALLS THE CONTRACTOR SHALL SLEEVE/SEAL THE OPENING WITH AN ACOUSTIC AND FIRE SEALANT APPROVED BY THE ARCHITECT.
12. THE CONTRACTOR SHALL REFER TO THE ARCHITECT'S DRAWINGS FOR DETAILS OF FIRE COMPARTMENTATION.

No	Description

SAFETY, HEALTH AND ENVIRONMENT INFORMATION
Brief details on the identified hazard symbol referencing the unusual residual hazards / risks are listed above.

Rev	Description	Apvr	Chk'd	Date
P04	D3 - PLANNING	NJH	SBH	18.08.20
P03	D3 - PLANNING	SBH	NJH	10.06.20
P02	D3 - PLANNING	NJH	SBH	30.10.19
P01	D3 - PLANNING	NJH	SBH	07.10.19

Client

Everton 1878 NIL SATIS NISI OPTIMUM

Project Manager

GT GARDINER &THEOBALD

Planning Consultant

CBRE

Main Contractor

LAING O'ROURKE

Design Consultant

PATTERN

Structural / MEP / Infrastructure

BURO HAPPOLD

Project Title

THE PEOPLE'S PROJECT

Drawing Title

FOUL WATER DRAINAGE
GENERAL ARRANGEMENT
SHEET 1

Checked	Drawn	Designed
NJH	SBH	MJR

Purpose of Issue

D3 - PLANNING

Model File Ref:

Drawing No

BMD01-BHE-C1-XX-DR-C-4000

Scale A1 (594x841)	Status	Revision No
1:500	D3	P04