**DESIGN LUX LEVELS**

- 100 lx
- 200 lx
- 300 lx
- 500 lx

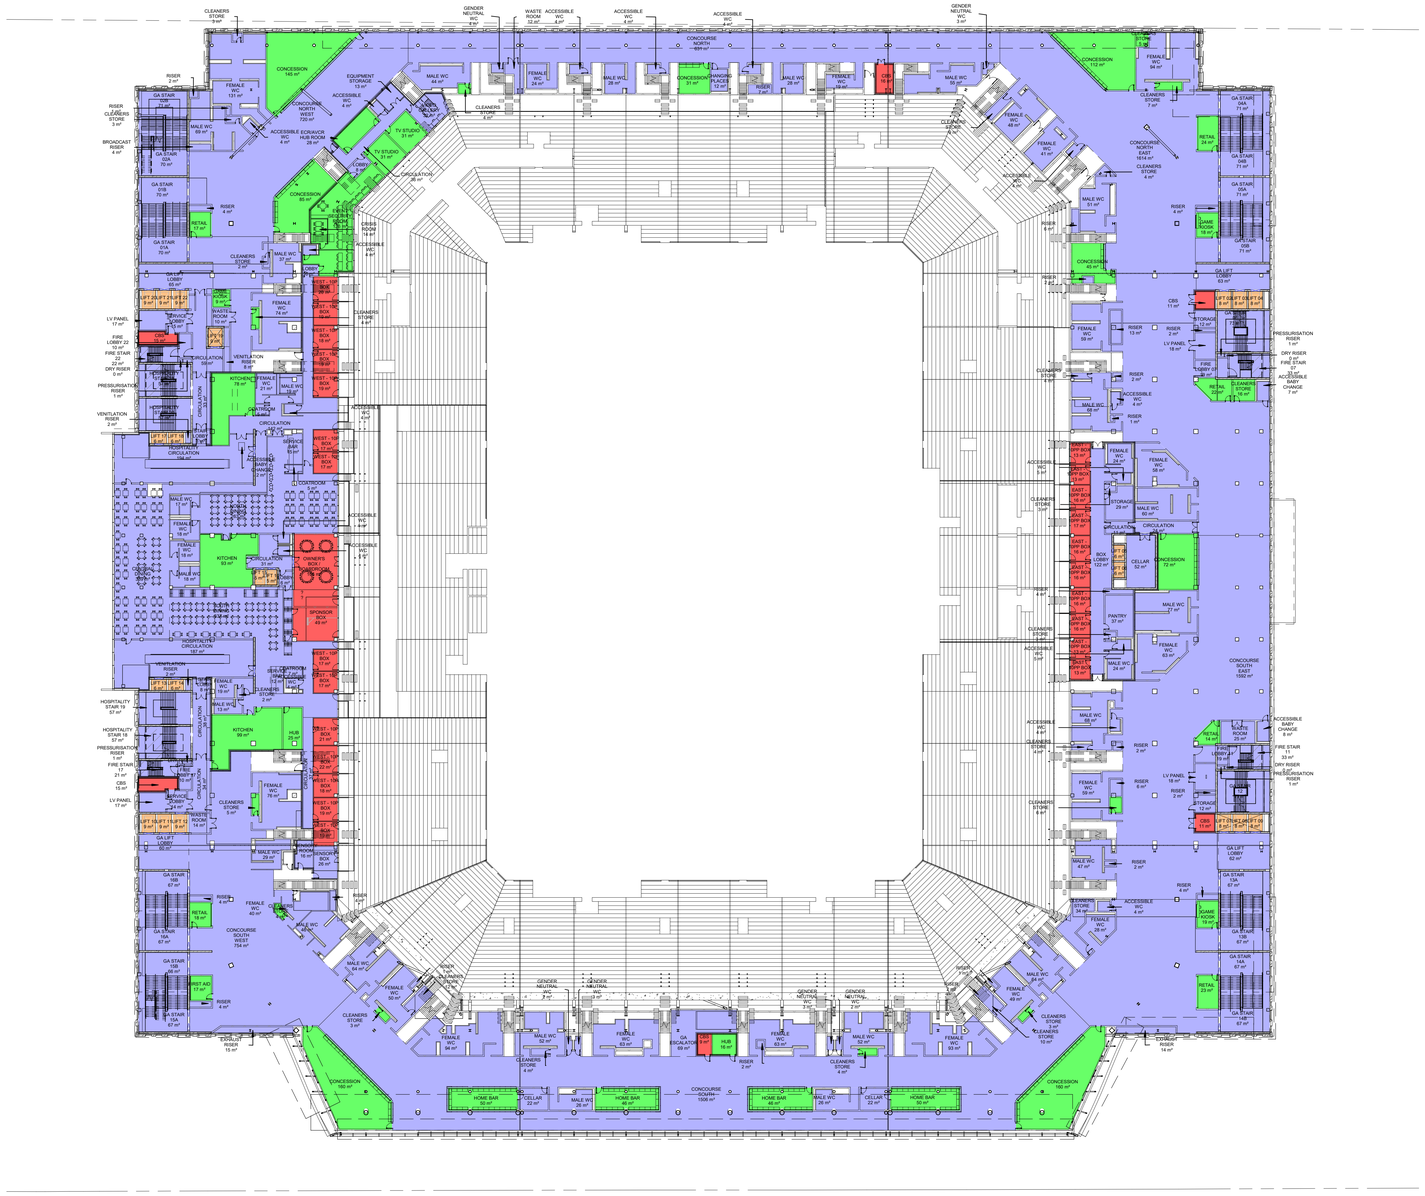

(FOR LOCAL AUTHORITY USE)

QR Code

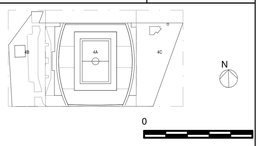


General Notes

| No | Description |
|---|---|

**SAFETY, HEALTH AND ENVIRONMENT INFORMATION**
**Brief details on the identified hazard symbol referencing the unusual residual hazards / risks are listed above.**

| Rev | Description | Apvr | Chk'd | Date |
|---|---|---|---|---|
| P02 | D3 - PLANNING | AR | RMC | 10/06/20 |
| P01 | D3 - PLANNING | AR | RMC | 02/10/19 |

Client

Everton

Project Manager

GT GARDINER &THEOBALD

Main Contractor

LAING O'ROURKE

Design Consultant

PATTERN

Structural / MEP / Infrastructure

BURO HAPPOLD

Project Title

**N3967_The People's Project**

Drawing Title

**INTERNAL LIGHTING LEVELS LEVEL 02**

| Checked | Drawn | Designed |
|---|---|---|
| AR | JH | RMC |

Purpose of Issue

**D3 - ISSUE FOR PLANNING**

Model File Ref:

**BMD01-BHE-ZZ-ZZ-M3-M-MEPSpacesRevit**

Drawing No

**BMD01-BHE-ZX-02-DR-YB-0312**

| Scale A0 (841x1189) | Status | Revision No |
|---|---|---|
| 1 : 400 | D3 | P02 |