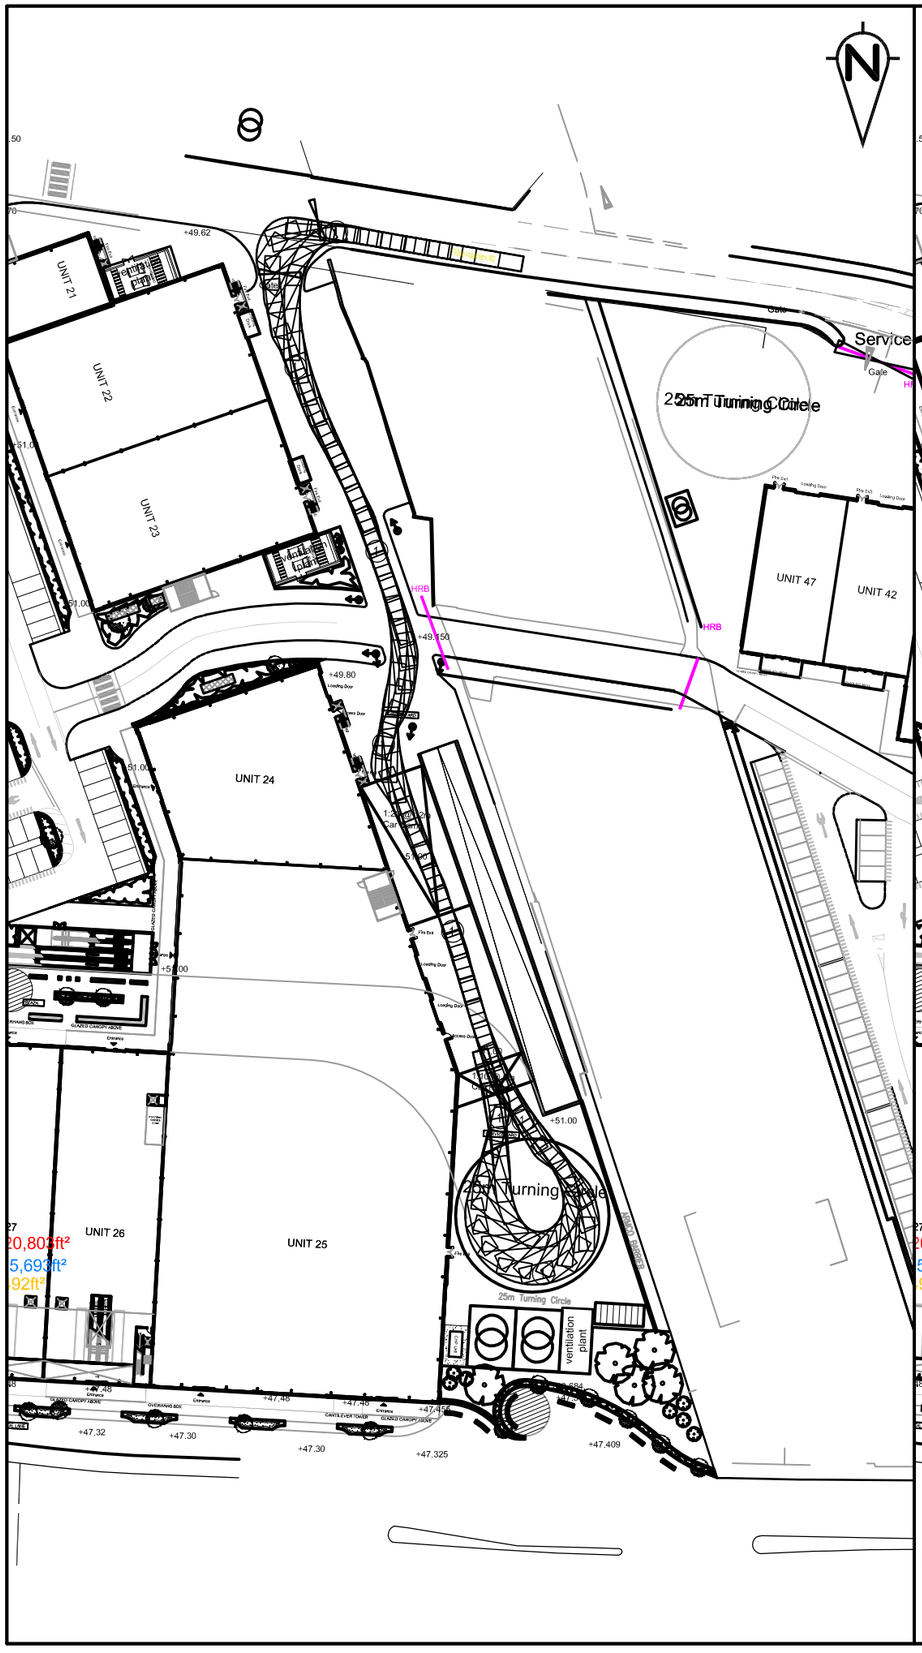

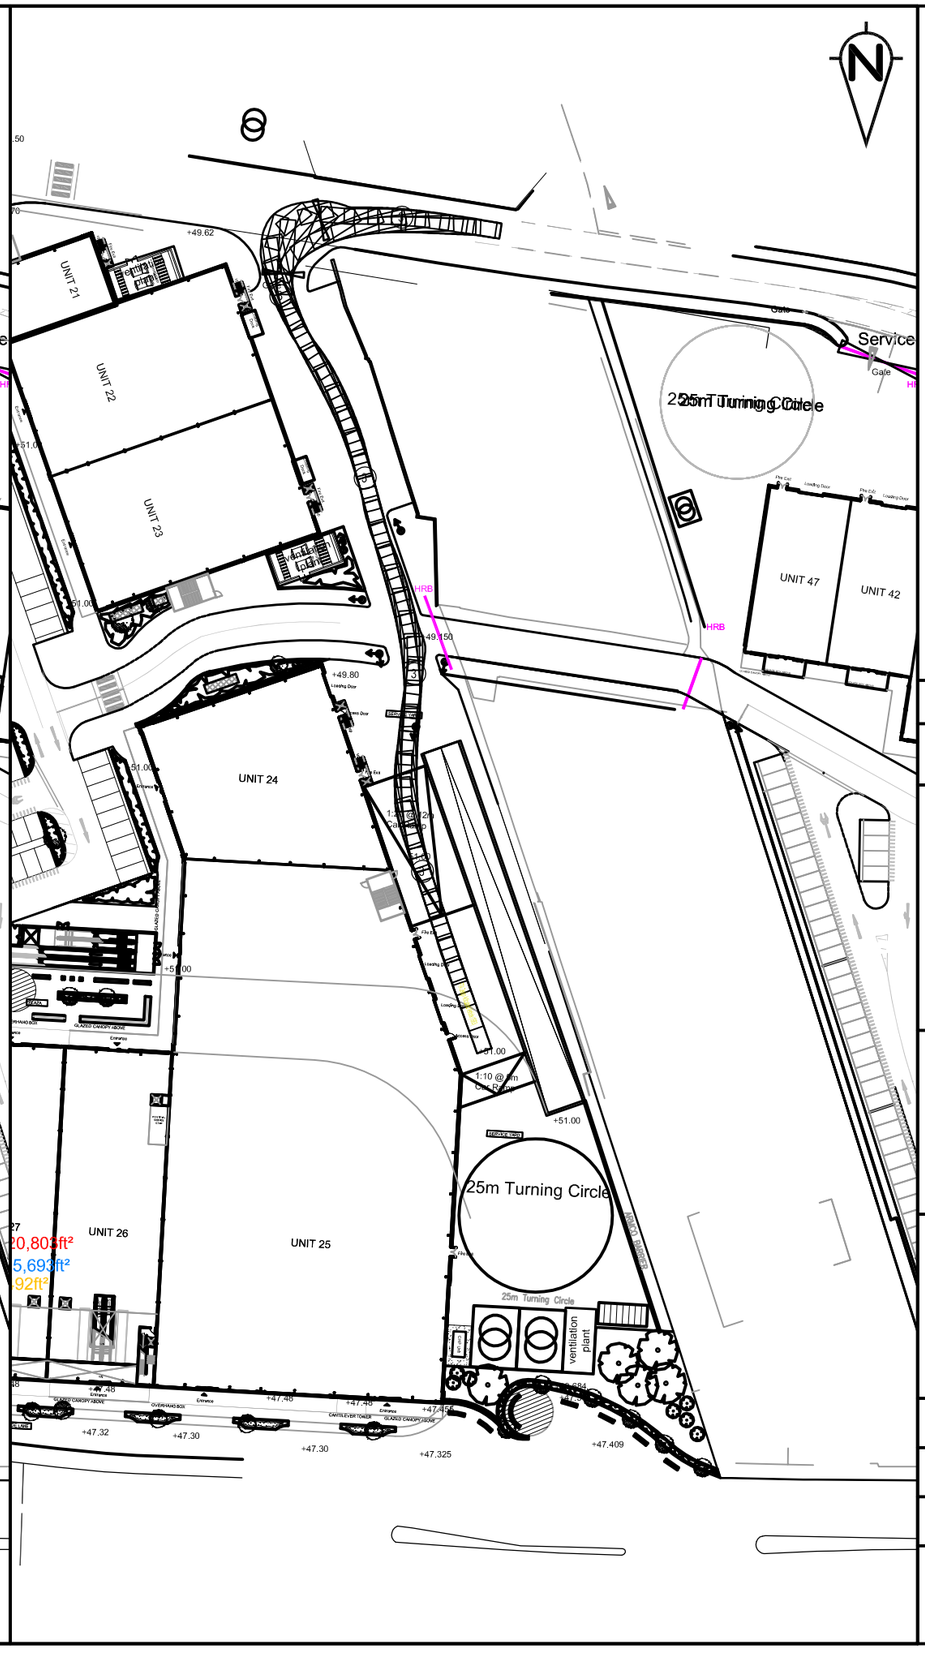

Rev	Amendment	Drawn	Date	Checked

sanderson associates (consulting engineers) ltd
Highways | Traffic | Transportation | Water
T 01924 844080 mail@sandersonassociates.co.uk
F 01924 844081 www.sandersonassociates.co.uk

Project Name

Edge Lane, Liverpool

Drawing Title

Units 22 to 25 – Swept Path Analysis of a FTA Design Articulated Vehicle

Scale 1:1000		Drawn By JB	
Drawing Size A3		Checked By DN	
Date 29/09/2010		Approved By DN	
ISO 9001 REGISTERED FIRM	Drawing Number 5796/SK020	Rev	

FILE REF: