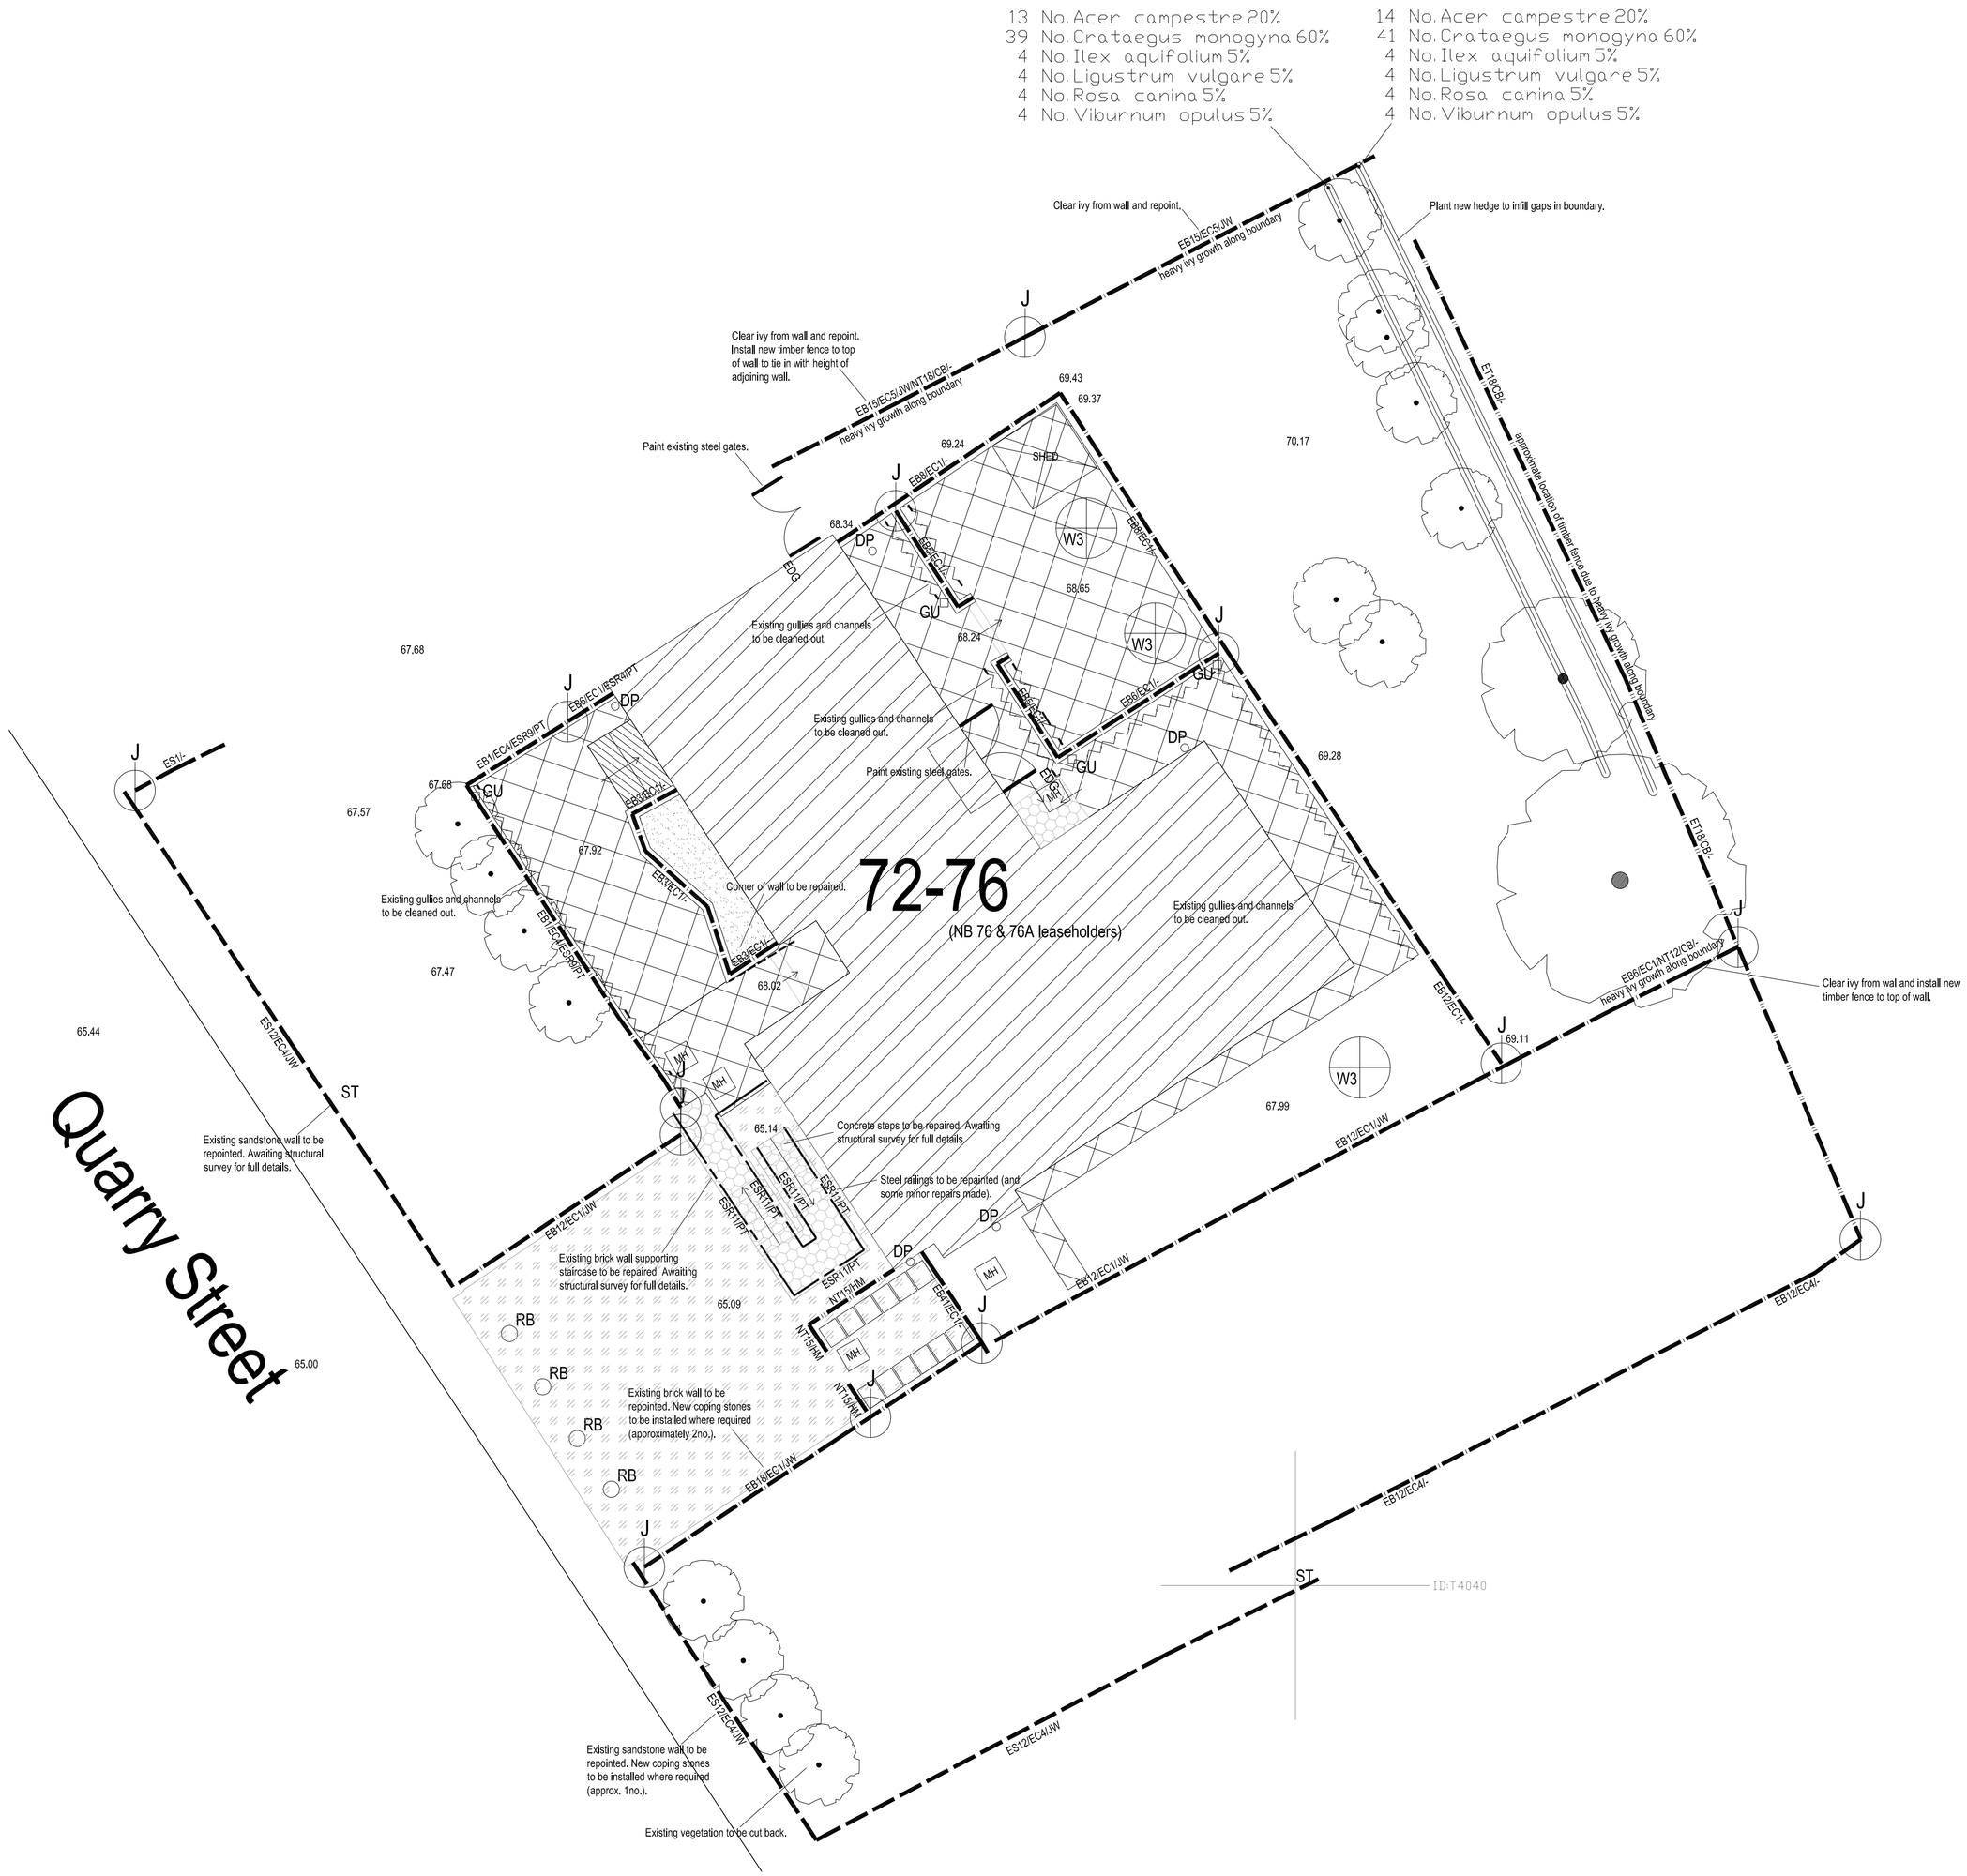

Quarry Street Planting Schedule

Trees

Species	Specification	Density	Number
Acer campestre	tpt	4/m	27 No.
Crataegus monogyna	tpt	4/m	80 No.

Shrubs

Species	Specification	Density	Number
Ilex aquifolium	tpt	4/m	8 No.
Ligustrum vulgare	tpt	4/m	8 No.
Rosa canina	tpt	4/m	8 No.
Viburnum opulus	tpt	4/m	8 No.

Notes:
- This drawing is copyright.
- Do not scale dimensions from this drawing.
- This drawing is to be read in conjunction with all other relevant drawings
- All discrepancies on this drawing are to be reported to the architect.
- Do not modify any element of this drawing.
- Use drawing only for purpose(s) issued.

North Sign / Key Plan

The following external model files are included within this drawing:

Rev	Date	Revision Notes	Dn	Rv
-	27/02/15	First Issue.	KR	DM

Client / Contractor

LMH Liverpool Mutual Homes

IBI Intelligence Buildings Infrastructure www.ibigroup.com

Project
LIVERPOOL MUTUAL HOMES
ENVIRONMENTALS

Drawing Title
PROPOSED PLANTING PLAN
S41 QUARRY STREET Sheet 1 of 1

Job Number	Drawing Originated Date	PAS 1192 Status Code
5898	27/02/2015	-
Scale@A1	Purpose	
1:100	PLANNING	

Drawing Number	Revision
5898 S41 SP(90)010	—