PLANNING DRAWING
THIS DRAWING IS FOR PLANNING PURPOSES ONLY AND NOT TO BE USED FOR CONSTRUCTION

DO NOT SCALE FROM THIS DRAWING

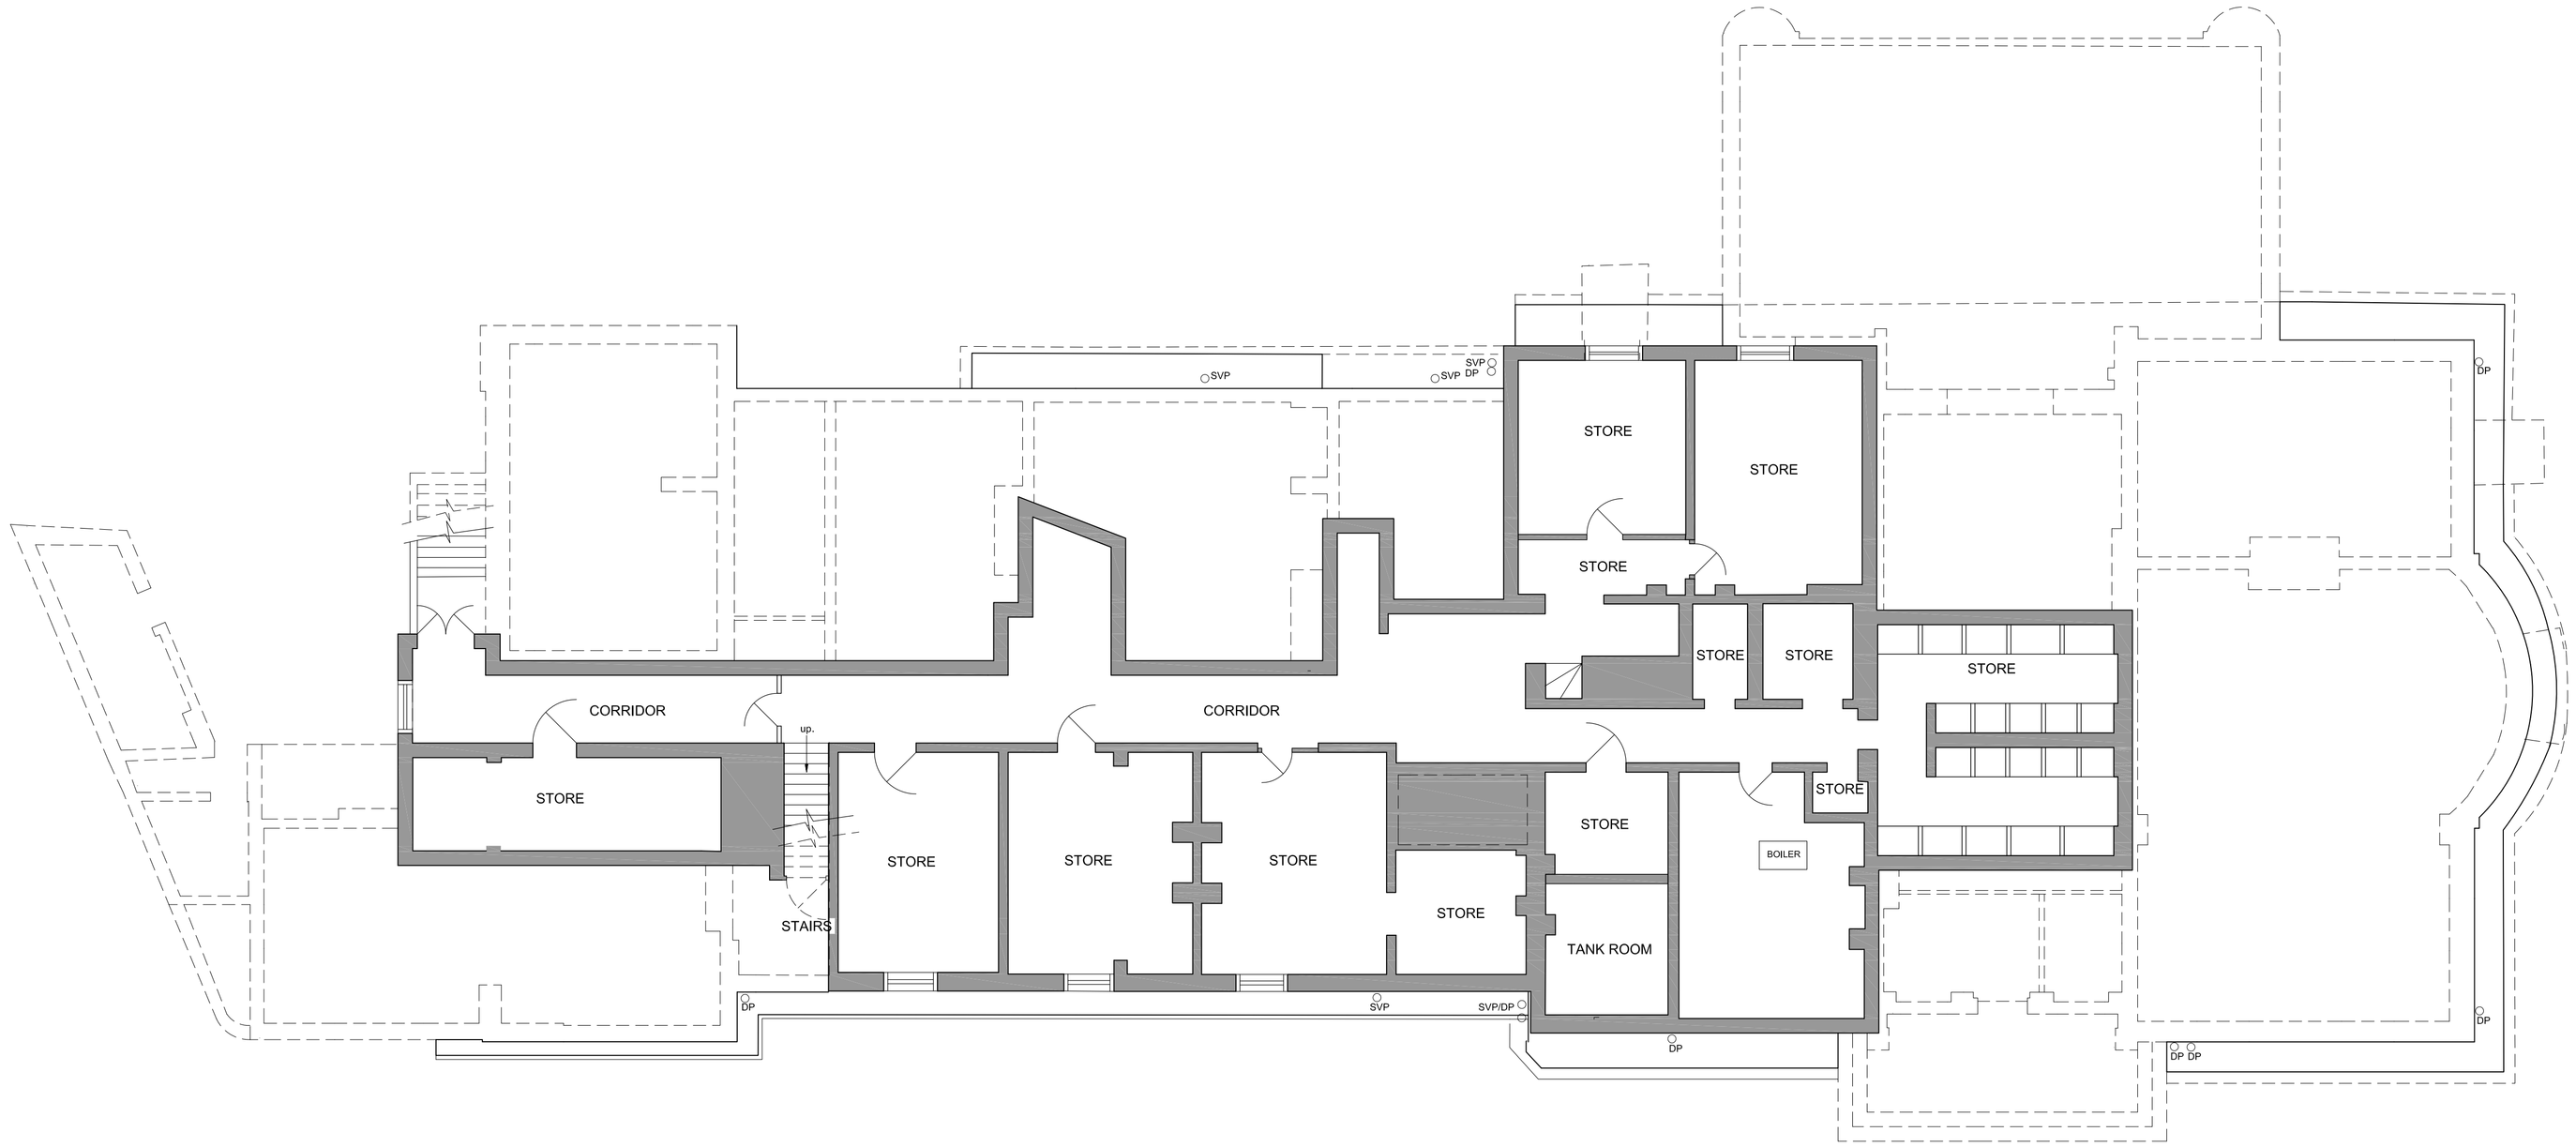

N

REVISIONS				
Rev.	Description	Date	By	Chk'd
-	-	-	-	-

purpose **PLANNING**

Cass associates
architecture masterplanning planning landscape ecology
Studio 104 The Tea Factory 82 Wood Street Liverpool L1 4DQ T +44 (0)151 707 0710 F +44 (0)151 707 0882 E all@cassassociates.co.uk W cassassociates.co.uk

client
The Reader Organisation
project
Calderstones Mansion House

drawing title
BASEMENT
AS EXISTING

scale @ A1 1:100
date 01/12/14
drn AW chk'd RR

1165-705

Original paper size (A1) 841x 594mm

© This drawing is the property of Cass Associates and the information can only be reproduced with their prior permission

CAD FILE NAME: S:\ACTIONCHAT\LB\1165 Calderstones\Mansion House\Existing & Proposed 1\1620 14.dwg