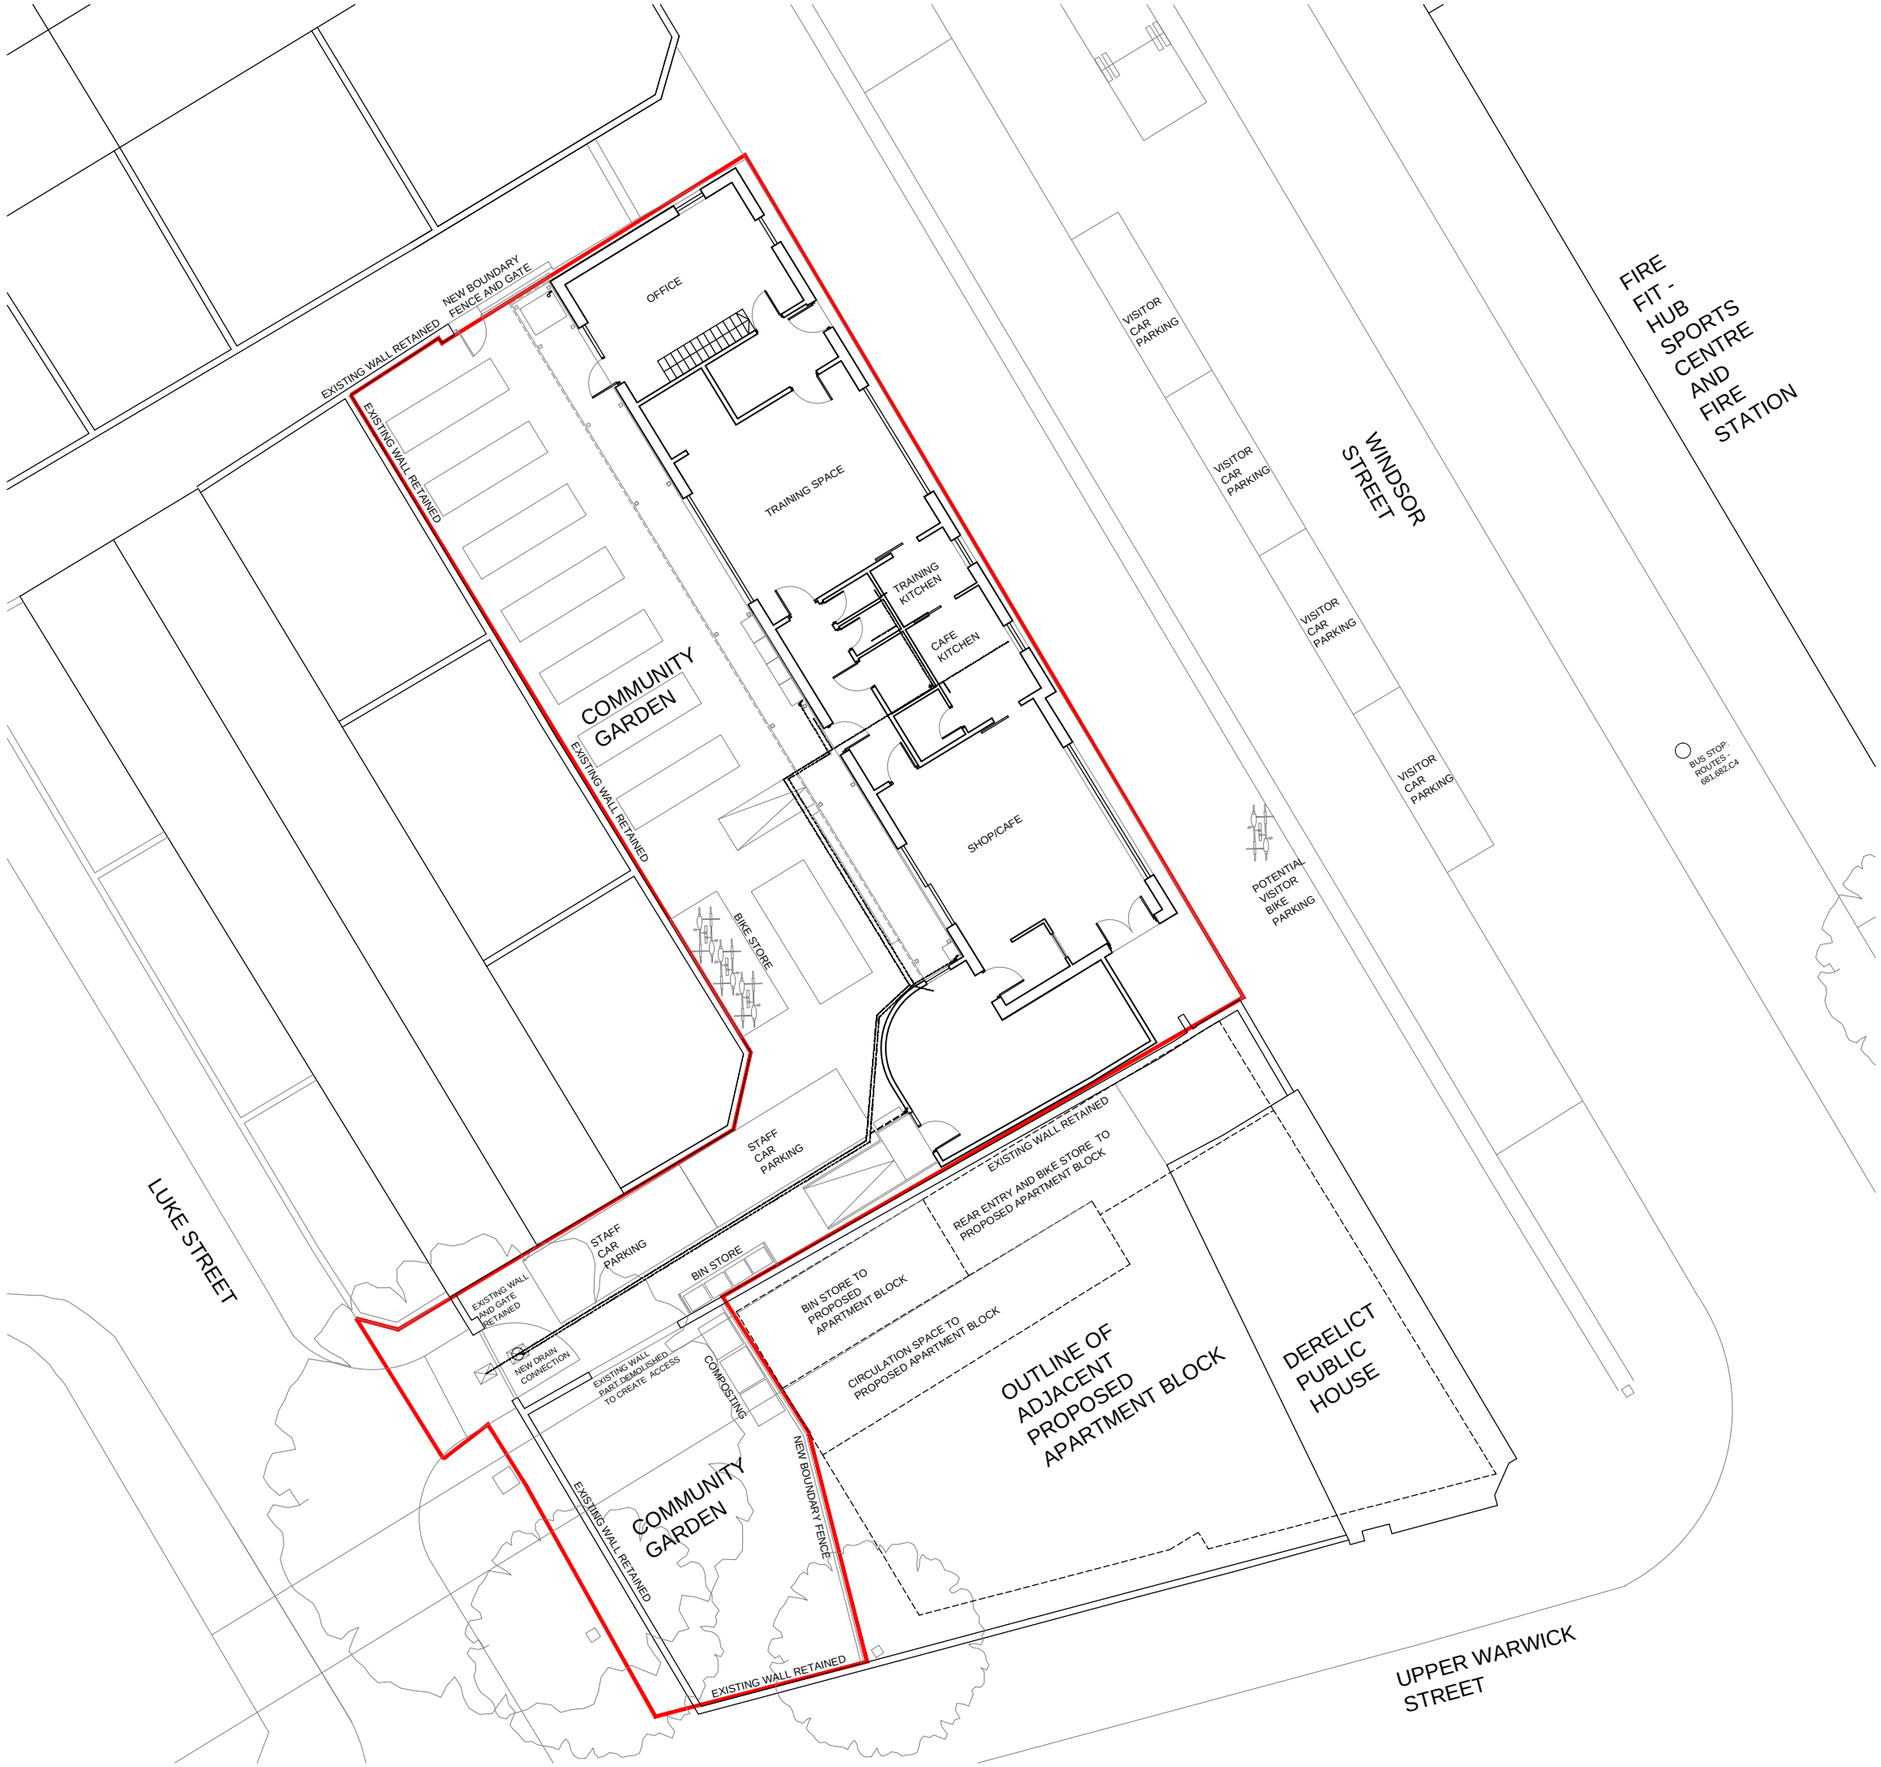

rev	notes	date	dr by	ap by
original by: EC		date created: 18-02-2015		ap by MH

urbed
urbanism environment design

10 Little Lever Street t. +44 (0)161 200 5500 e. info@urbed.coop
Manchester, M1 1HR f. +44 (0)161 237 3994 w. www.urbed.coop

Drawing Title:
Proposed Site Plan

Project Name:
Toxteth Food Central

Client:
Squash Nutrition

Project Number:	Issue Status:
926	PLANNING

Drawing Number:	Rev:
PL03	/

Scale:	Date:
1:200@A3	25-02-2015