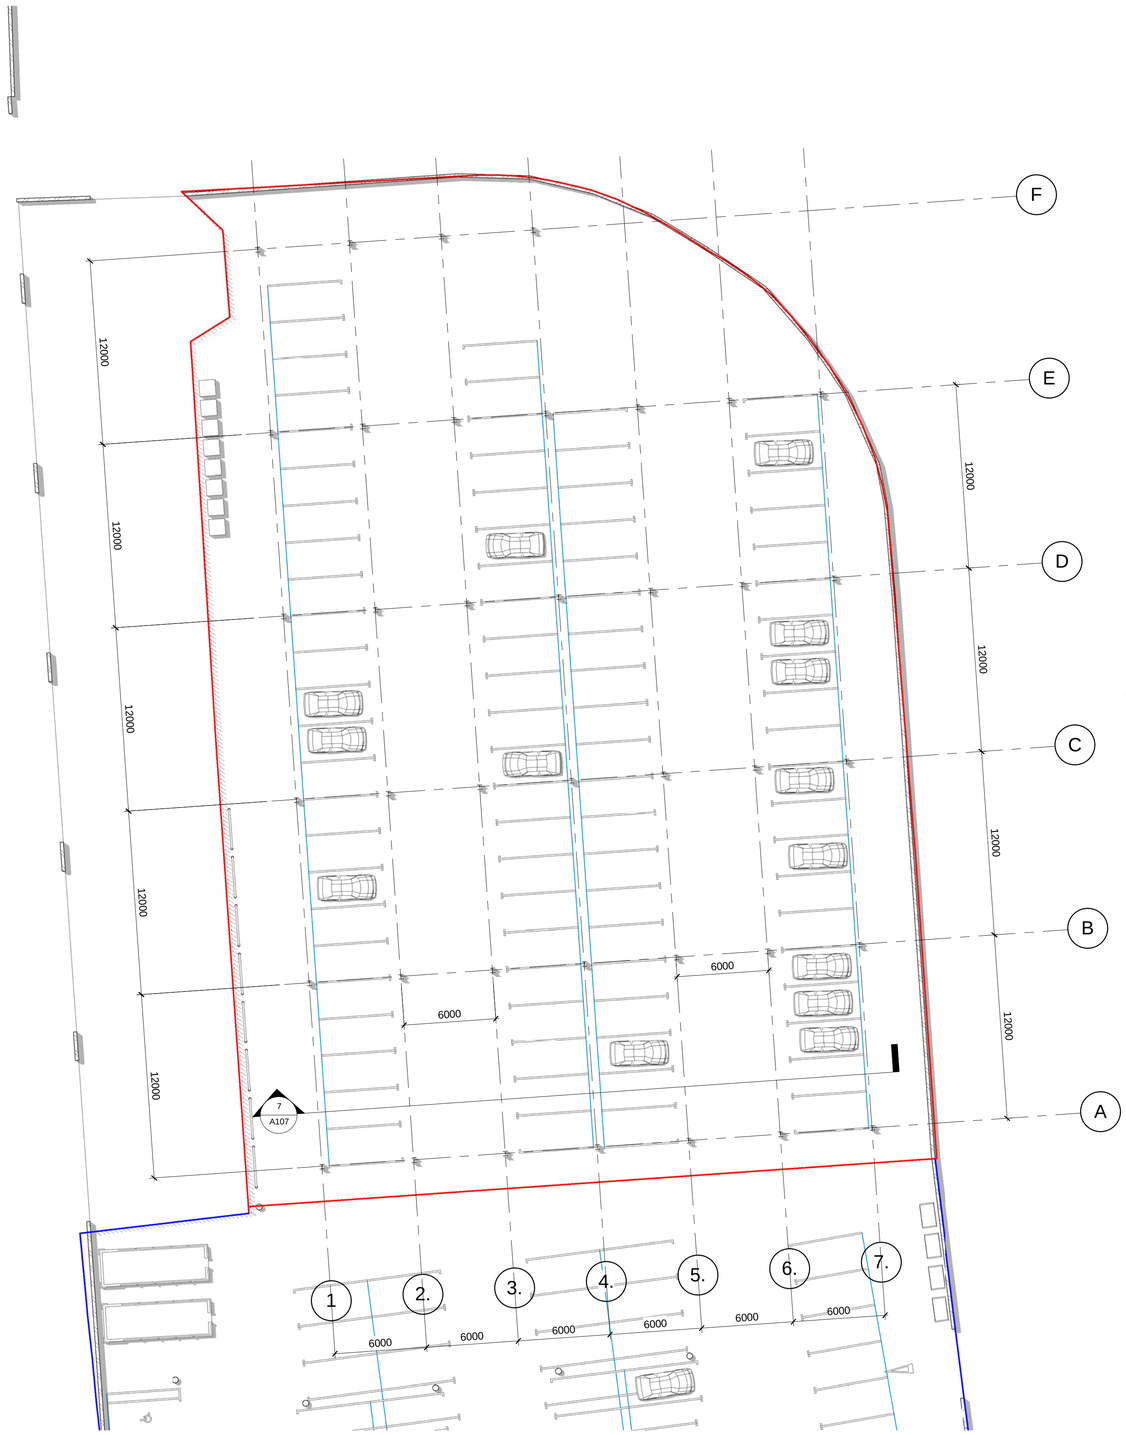

1 Level 0

1 : 200

86 undercover parking spaces

based on 2400 x 4800 parking bay

Rev	Date	Details	Drawn	Checked

Issued for:

Planning

Project/Client:
Nextdom
Pall Mall
Liverpool
L3 6JB

Project No: 0065

Dwg No: A101

Rev:

Drawing: Proposed Plans

Scale: 1 : 200 @A1

Drawn By: NJS Date:

Checked By: NJS Date:

NSA
NS Architects Ltd
NS Architects LTD Studio 46 Parliament Business Park
Commerce Way L8 7BA Liverpool

T.+44 151 7091211
E.info@nsarchitects.org W.www.nsarchitects.org

Contractors must work only to figured dimensions which are to be checked on site.
© NS ARCHITECTS LIMITED.