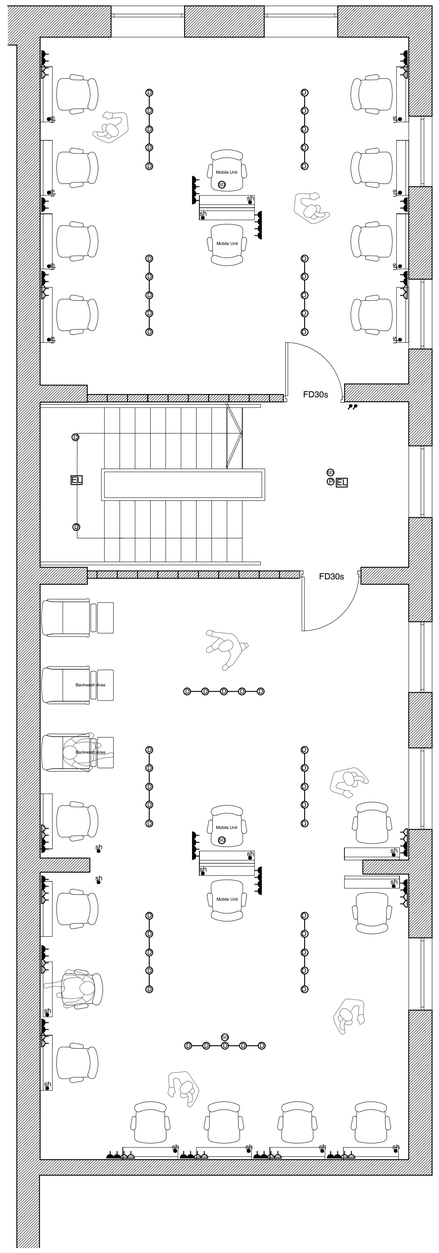

L2 PROPOSED SECOND FLOOR PLAN.
SCALE 1:50 (A1) 1:100 (A3)

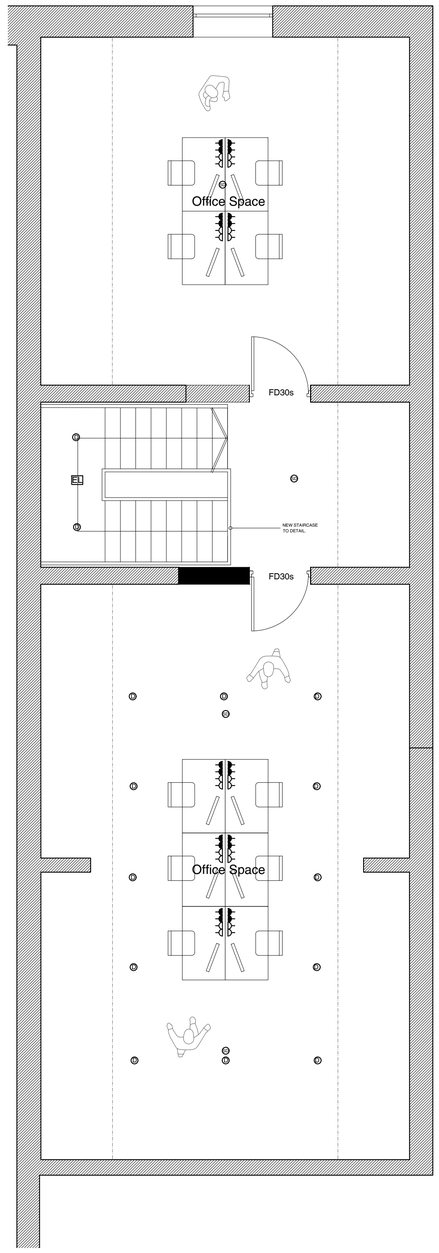

L2 PROPOSED ATTIC PLAN.
SCALE 1:50 (A1) 1:100 (A3)

SCALE 0 1 2 METRES

SCALE 0 1 5 METRES

notes

This drawing is the copyright of Atelier 2 Architecture Ltd. t/a A2 Architects, and may not be used without their prior written consent.

Do not scale these drawings.

revisions

A	13.04.16	Updated Layout

client
BY HEART LTD

project
2 YORK STREET

drawing
PROPOSED SECOND FLOOR AND ATTIC PLANS

scale
1:50 (A1) 1:100 (A3)

date
13.04.16

dwg. no
A2A.15.696_103

revision
REV A

ATELIER 2 ARCHITECTURE LIMITED
address: 27 Duke Street Liverpool L1 5AP
t: 0151 708 0406 f: 0151 708 7069 e: mail@a2architects.co.uk

A2 ATELIER 2