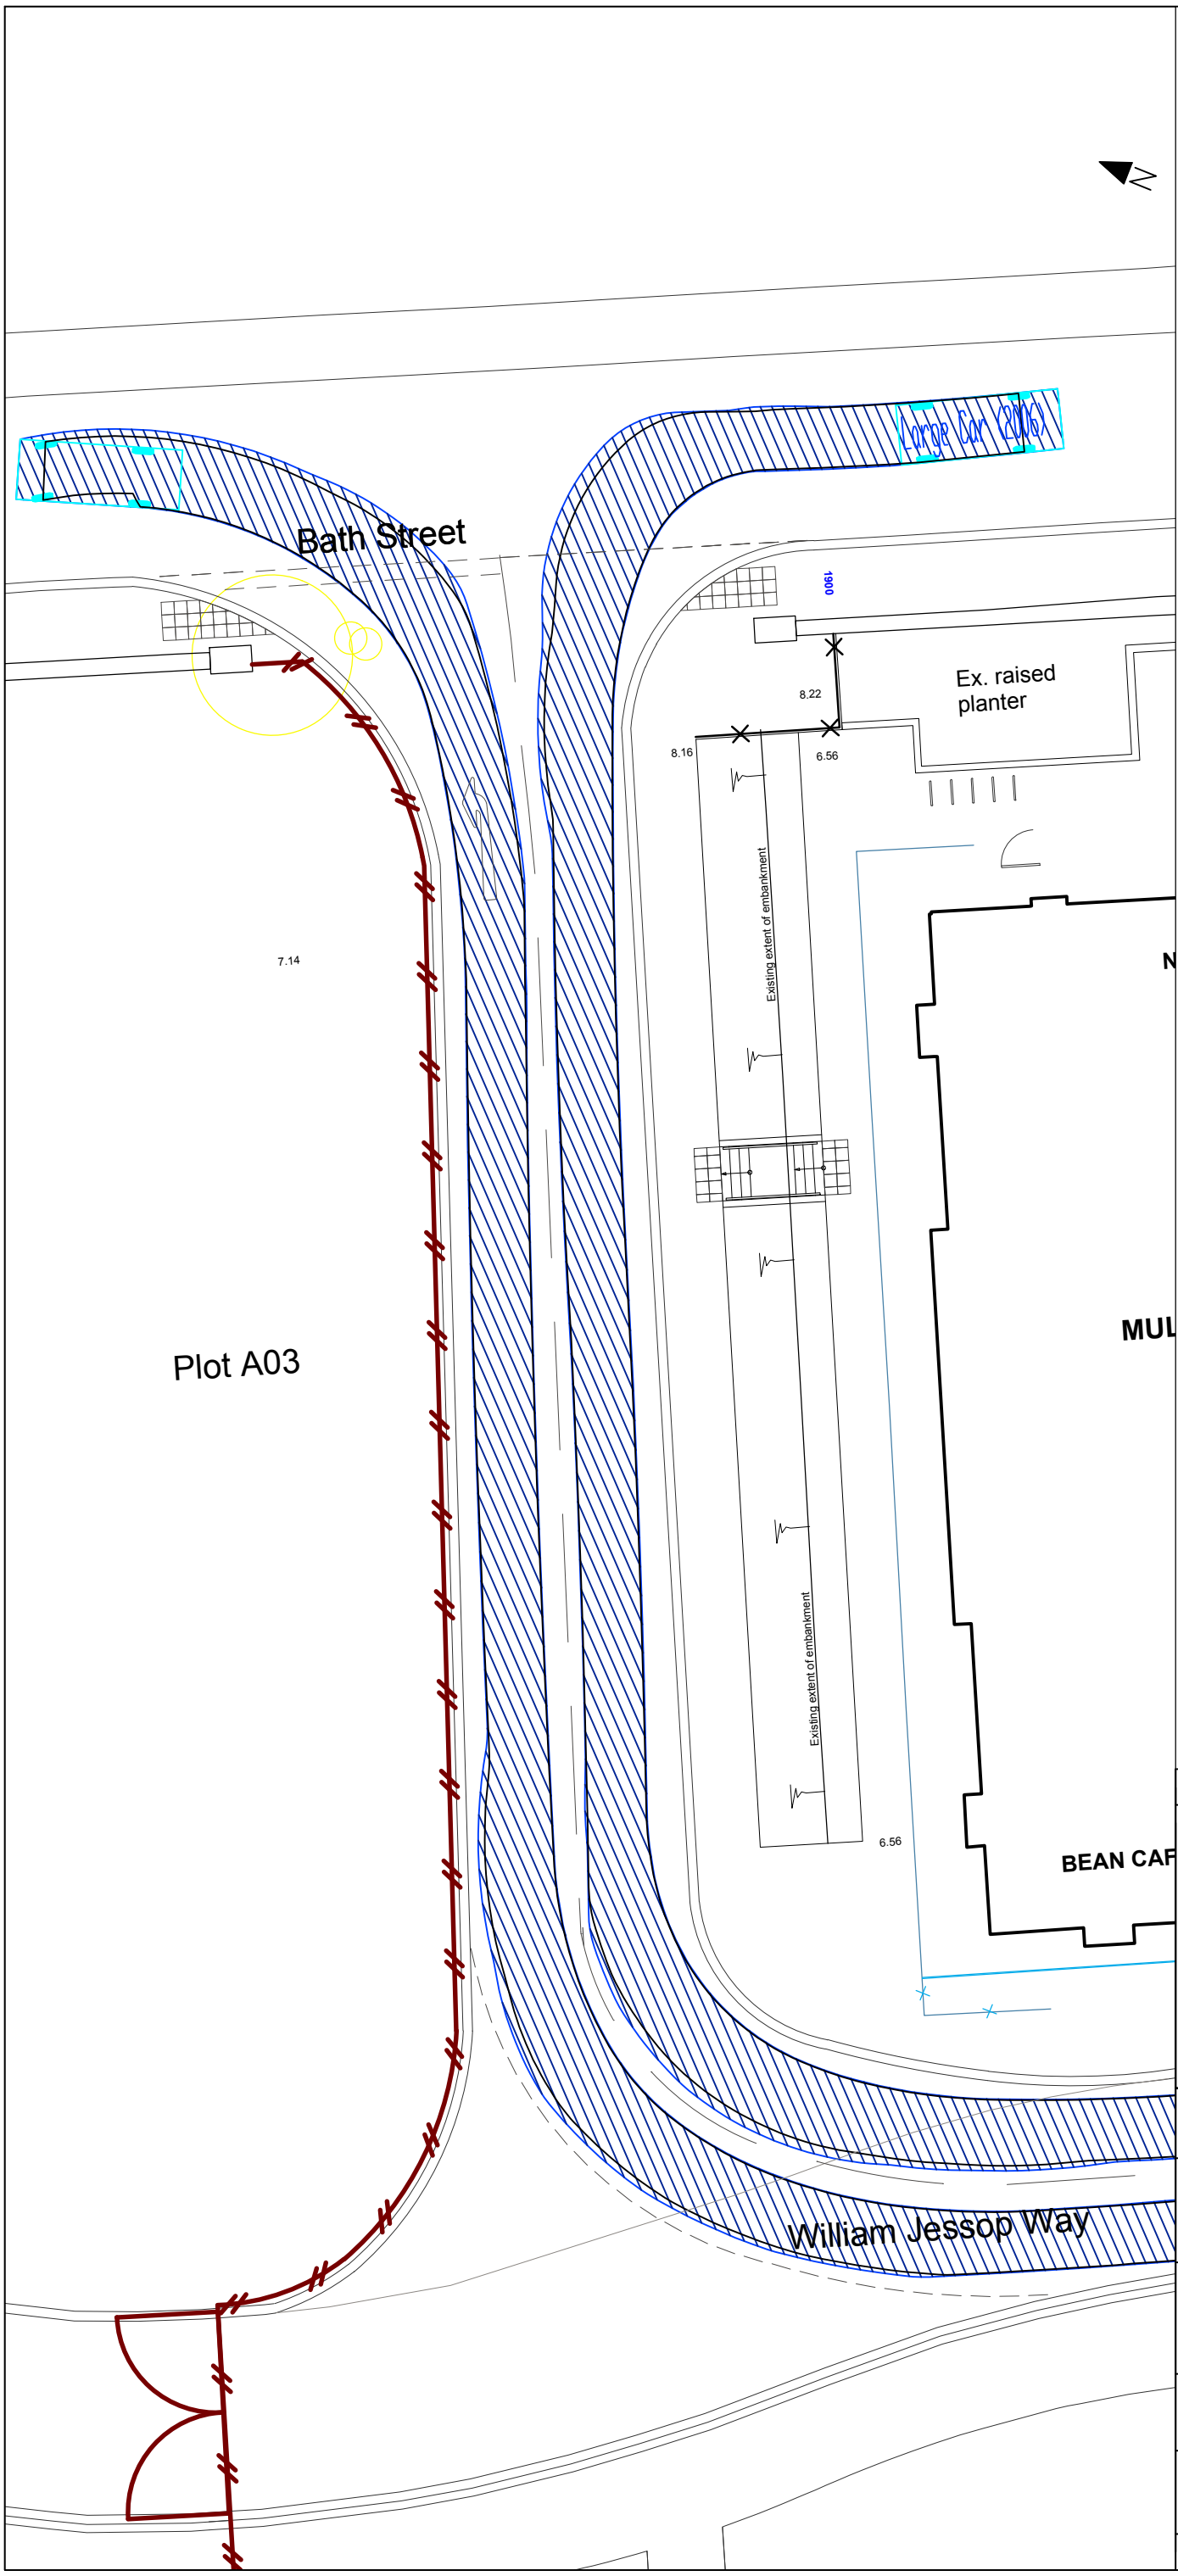

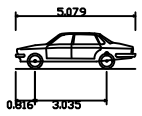

Large Car (2006)	
Overall Length	5.079m
Overall Width	1.872m
Overall Body Height	1.525m
Min Body Ground Clearance	0.310m
Max Track Width	1.831m
Lock-to-lock time	4.00s
Curb to Curb Turning Radius	5.900m

Subject detail design and agreement with LCC
Original drawing produced by Planit-ie LLP

Rev:	Description:	Date:	By:	Chkd:

curtins

Curtins Consulting Ltd,
Curtin House, Columbus Quay, Riverside Drive, Liverpool, L3 4DB
t: 0151 726 2000
e: liverpool@curtins.com
www.curtins.com

Structures • Civils • Environmental • Infrastructure • Transport Planning • Sustainability • Expert Advisory Services
Birmingham • Bristol • Cardiff • Douglas • Dublin • Edinburgh • Glasgow •
Kendal • Leeds • Liverpool • London • Manchester • Nottingham

Status: FOR INFORMATION

Project: LIVERPOOL WATERS
BATH STREET

Drg Title: CONNECTION TO WILLIAM JESSOP WAY
TEMPORARY LAYOUT AND SWEPT PATHS

Scale:	Size:	First Issue:	Drawn:	Checked:
1:200	A3	05/09/2017	TL	KY

Drg No:	Rev:
B064095_300_0101	/

© This drawing is the copyright of Curtins Consulting Ltd