© Survey & Engineering Projects Ltd. 2020
Reproduction in whole or in part by any means is prohibited without the prior permission of Survey & Engineering Projects Ltd.
T. (0151) 727835 F. (0151) 725566 W. www.sepsurvey.com E. info@sepsurvey.com

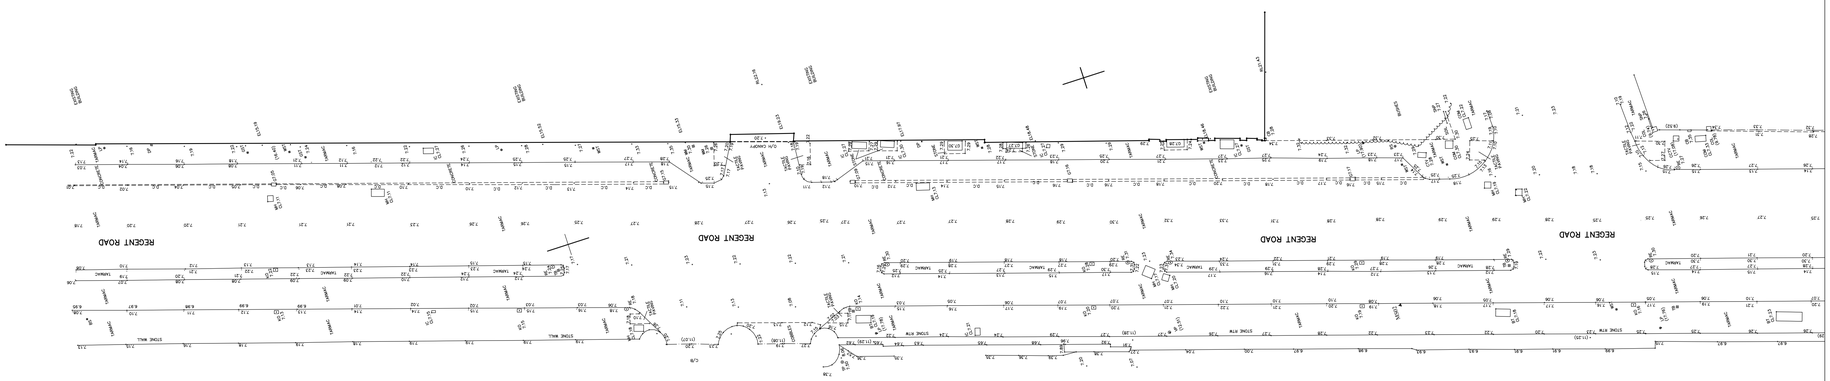
REGENT ROAD
REGENT ROAD
REGENT ROAD
REGENT ROAD
STONE WALL
STONE KERB
STONE KERB
STONE WALL
CONCRETE
TARMAC
GRASS
C/W
(1.65)
(1.38)
(1.35)
(1.08)
(1.21)
(1.21)
(1.21

© Survey & Engineering Projects Ltd. 2020
Reproduction in whole or in part by any means is prohibited without the prior permission of Survey & Engineering Projects Ltd.
T. (0151) 729535 F. (0151) 7235546 W. www.sespsurvey.com E. info@sespsurvey.com

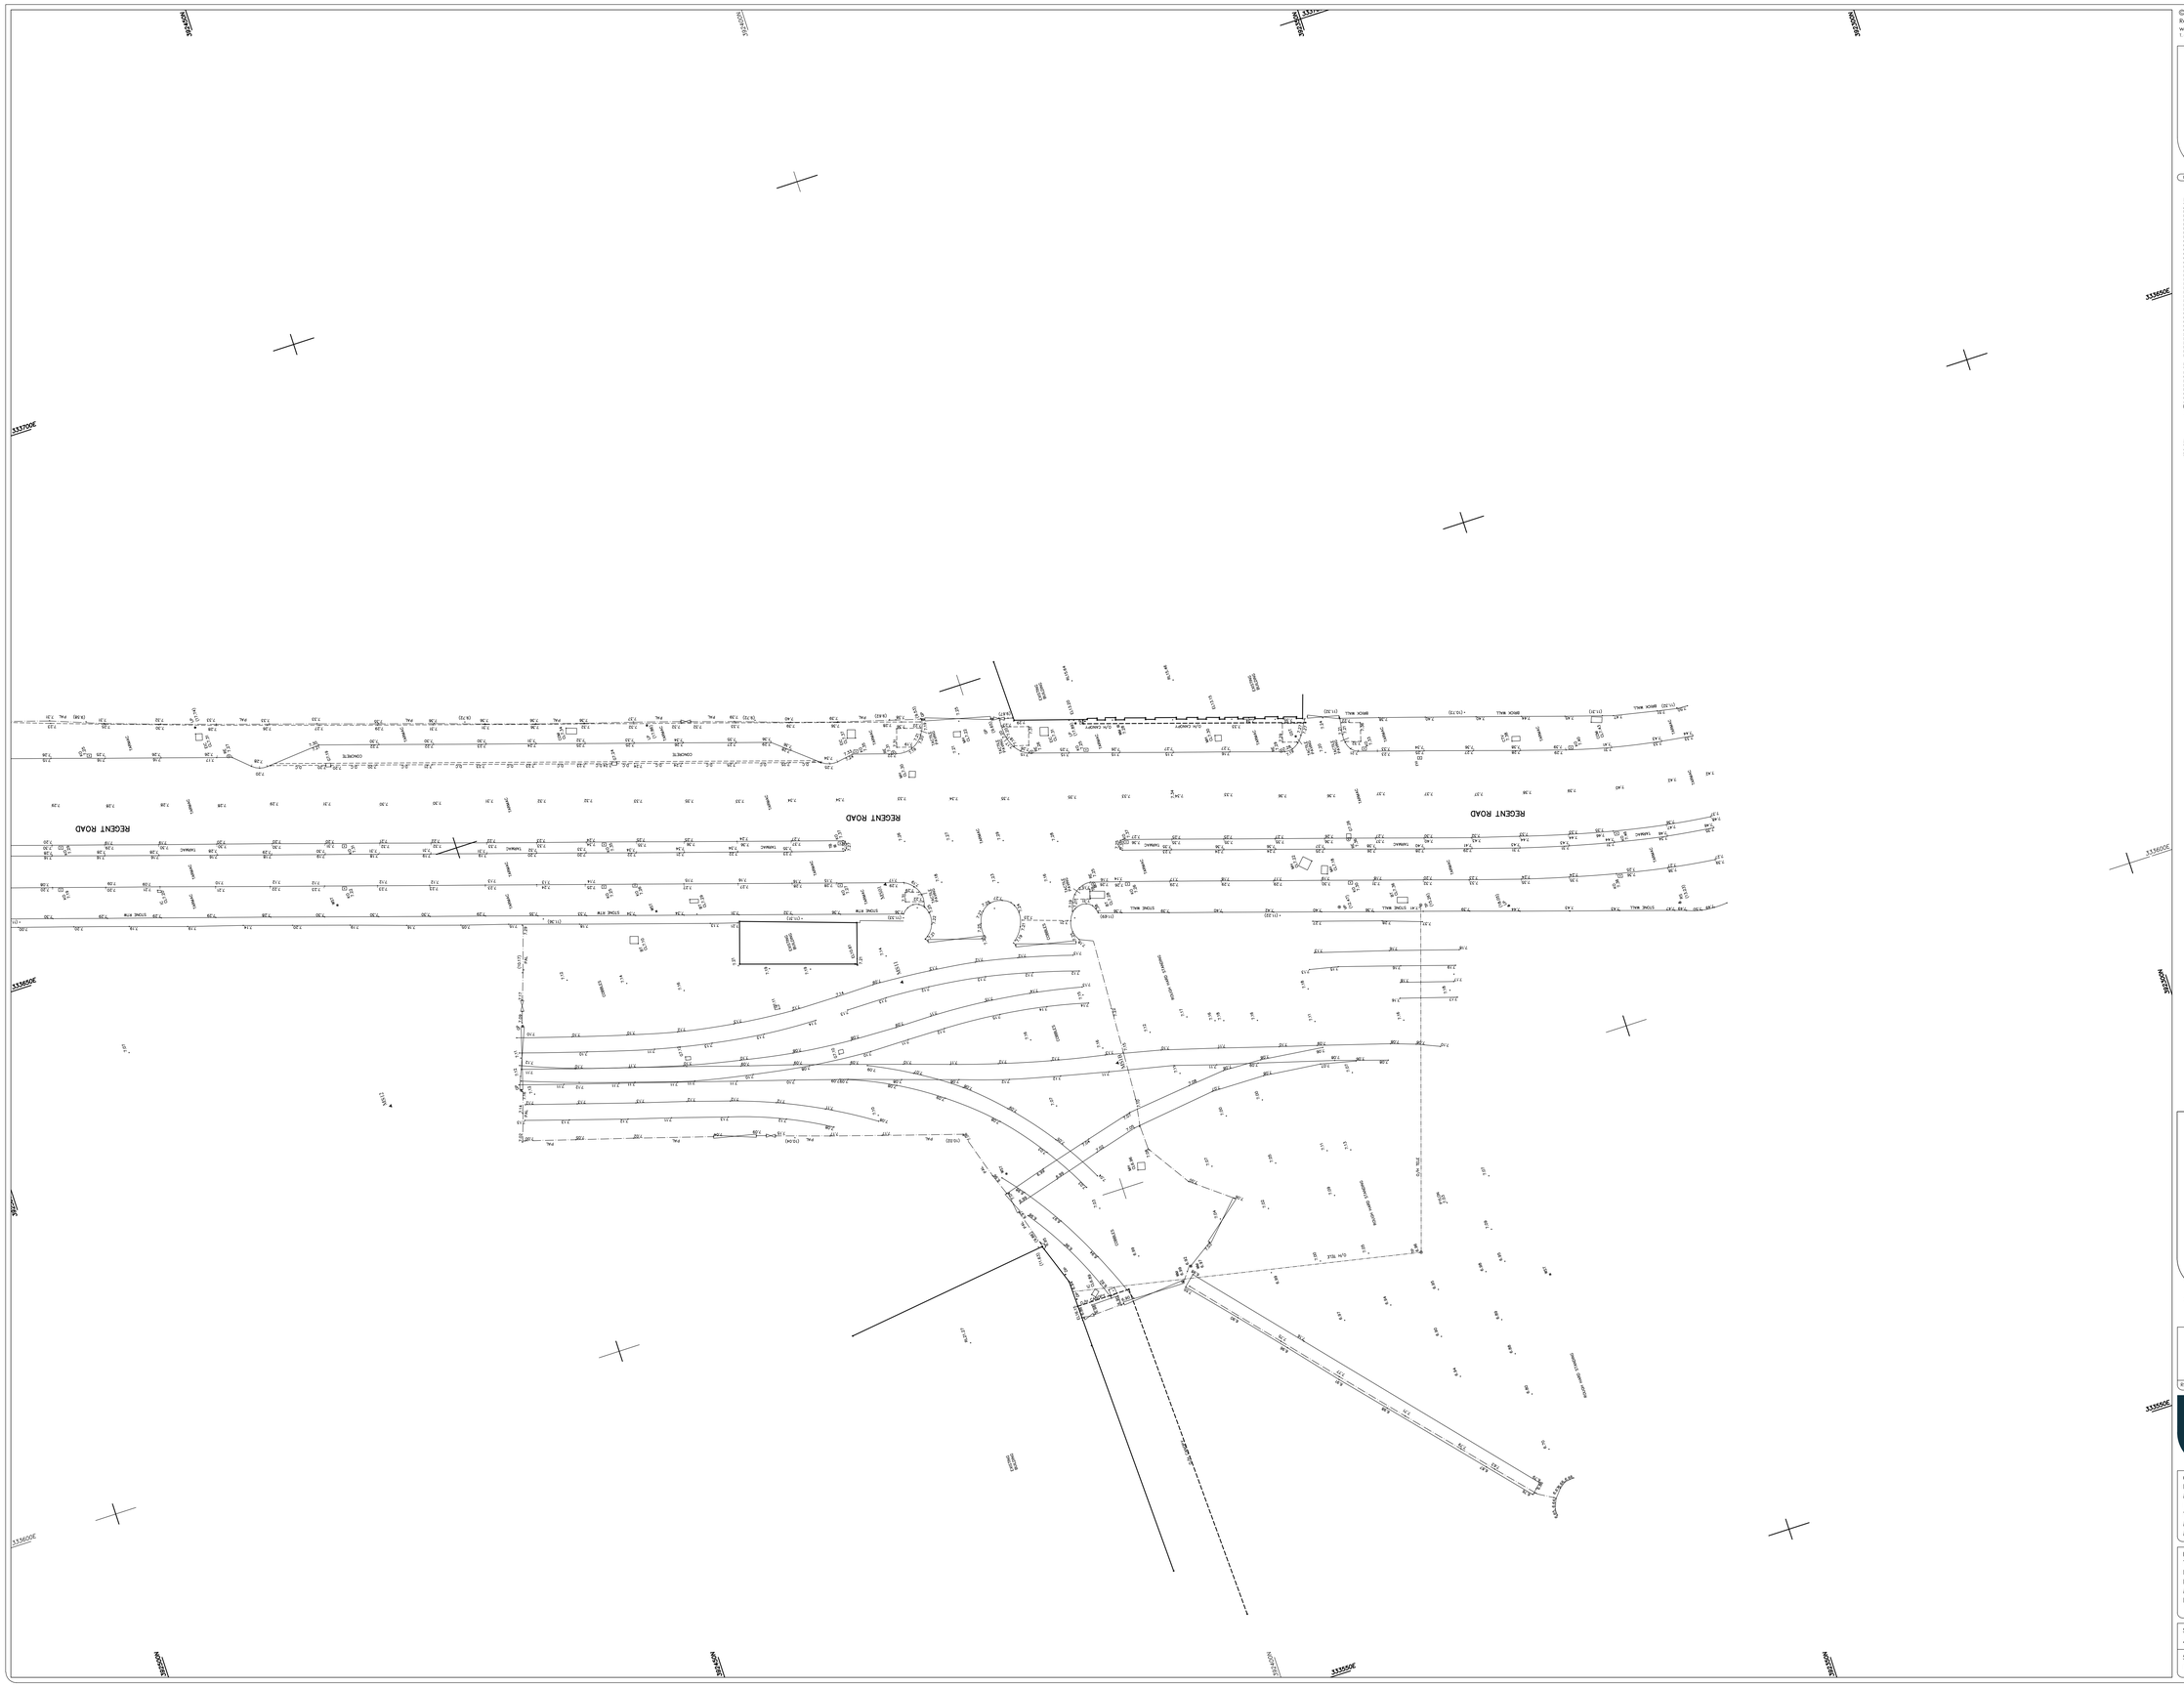
REGENT ROAD
REGENT ROAD
REGENT ROAD
CONCRETE
CONCRETE
BRICK WALL
STONE WALL
STONE WALL
STONE WALL
STONE WALL
TARMAC
TARMAC
TARMAC