Note : Do not scale off this drawing. Do not rely on this drawing for purposes other than that stated 'Status'.
Read this drawing with all project related Architects drawn and specified information including design risk assessments.
Constructors must be familiar with the client's building asbestos register ahead of facilitating work contained on this drawing.

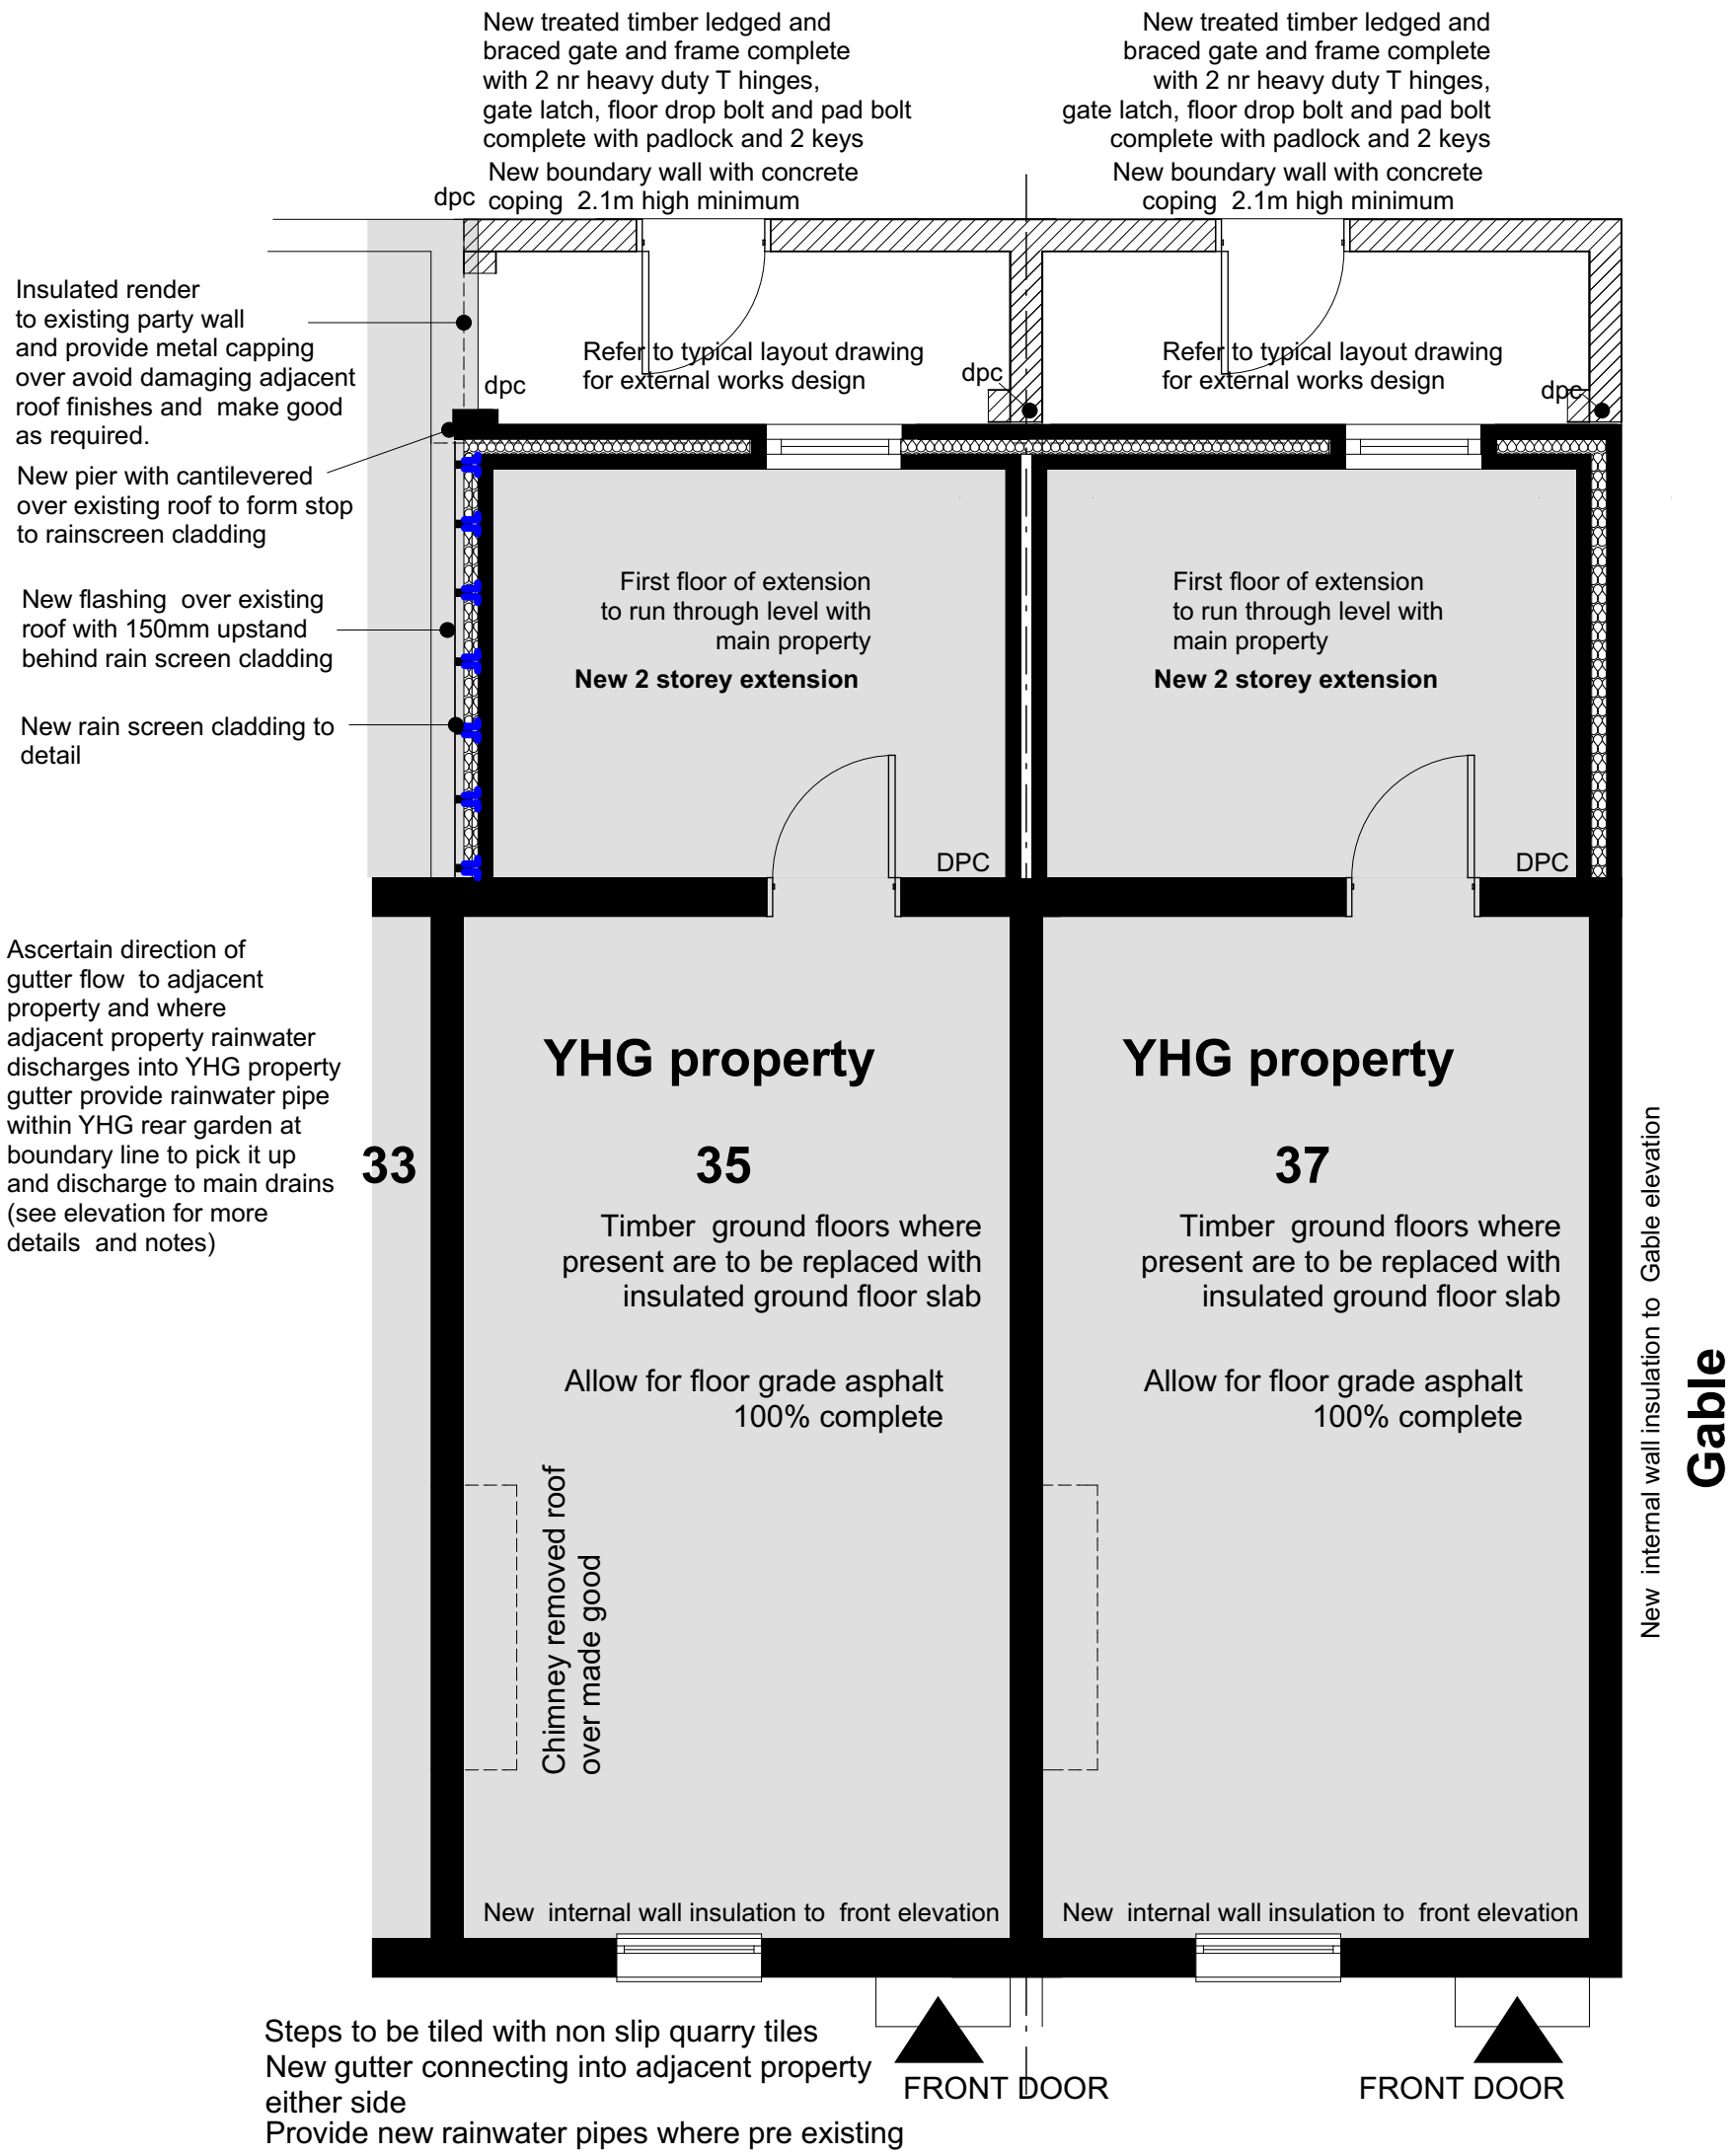

SAKER STREET
2 STOREY EXTENSION
PROPOSED SITE PLAN
(At first floor level)

SAKER STREET
2 STOREY EXTENSION
PROPOSED SITE PLAN
(At first floor level)

Halsall Lloyd Partnership
ARCHITECTS & DESIGNERS
Liverpool 0151 7088944 **Nottingham** 0115 9897969 **Newcastle** 0191 4950055 **Preston** 01772 719996

Revision

Client	Title				
Your Housing group	**35 and 37 Saker Street Block plans**				
Project	Status			Dwn.	Chk.
Anfield Village Phase 3	PLANNING			BMc	DR
	Job No.	Drwg No.	Rev.	Scale @A3	Date
	2500	**BP17**		1:50	17.07.15

This drawing is protected by the copyright of the Halsall Lloyd Partnership Architects & Designers

www.hlpdesign.com