6 DESIGN RESOLUTION

COMMERCIAL

ONE BED APARTMENT

TWO BED APARTMENT

CIRCULATION

PROPOSED
GROUND
FLOOR PLAN

PROPOSED
CAR PARK
LEVEL -1

CIRCULATION
TWO BED APARTMENT
ONE BED APARTMENT
COMMERCIAL

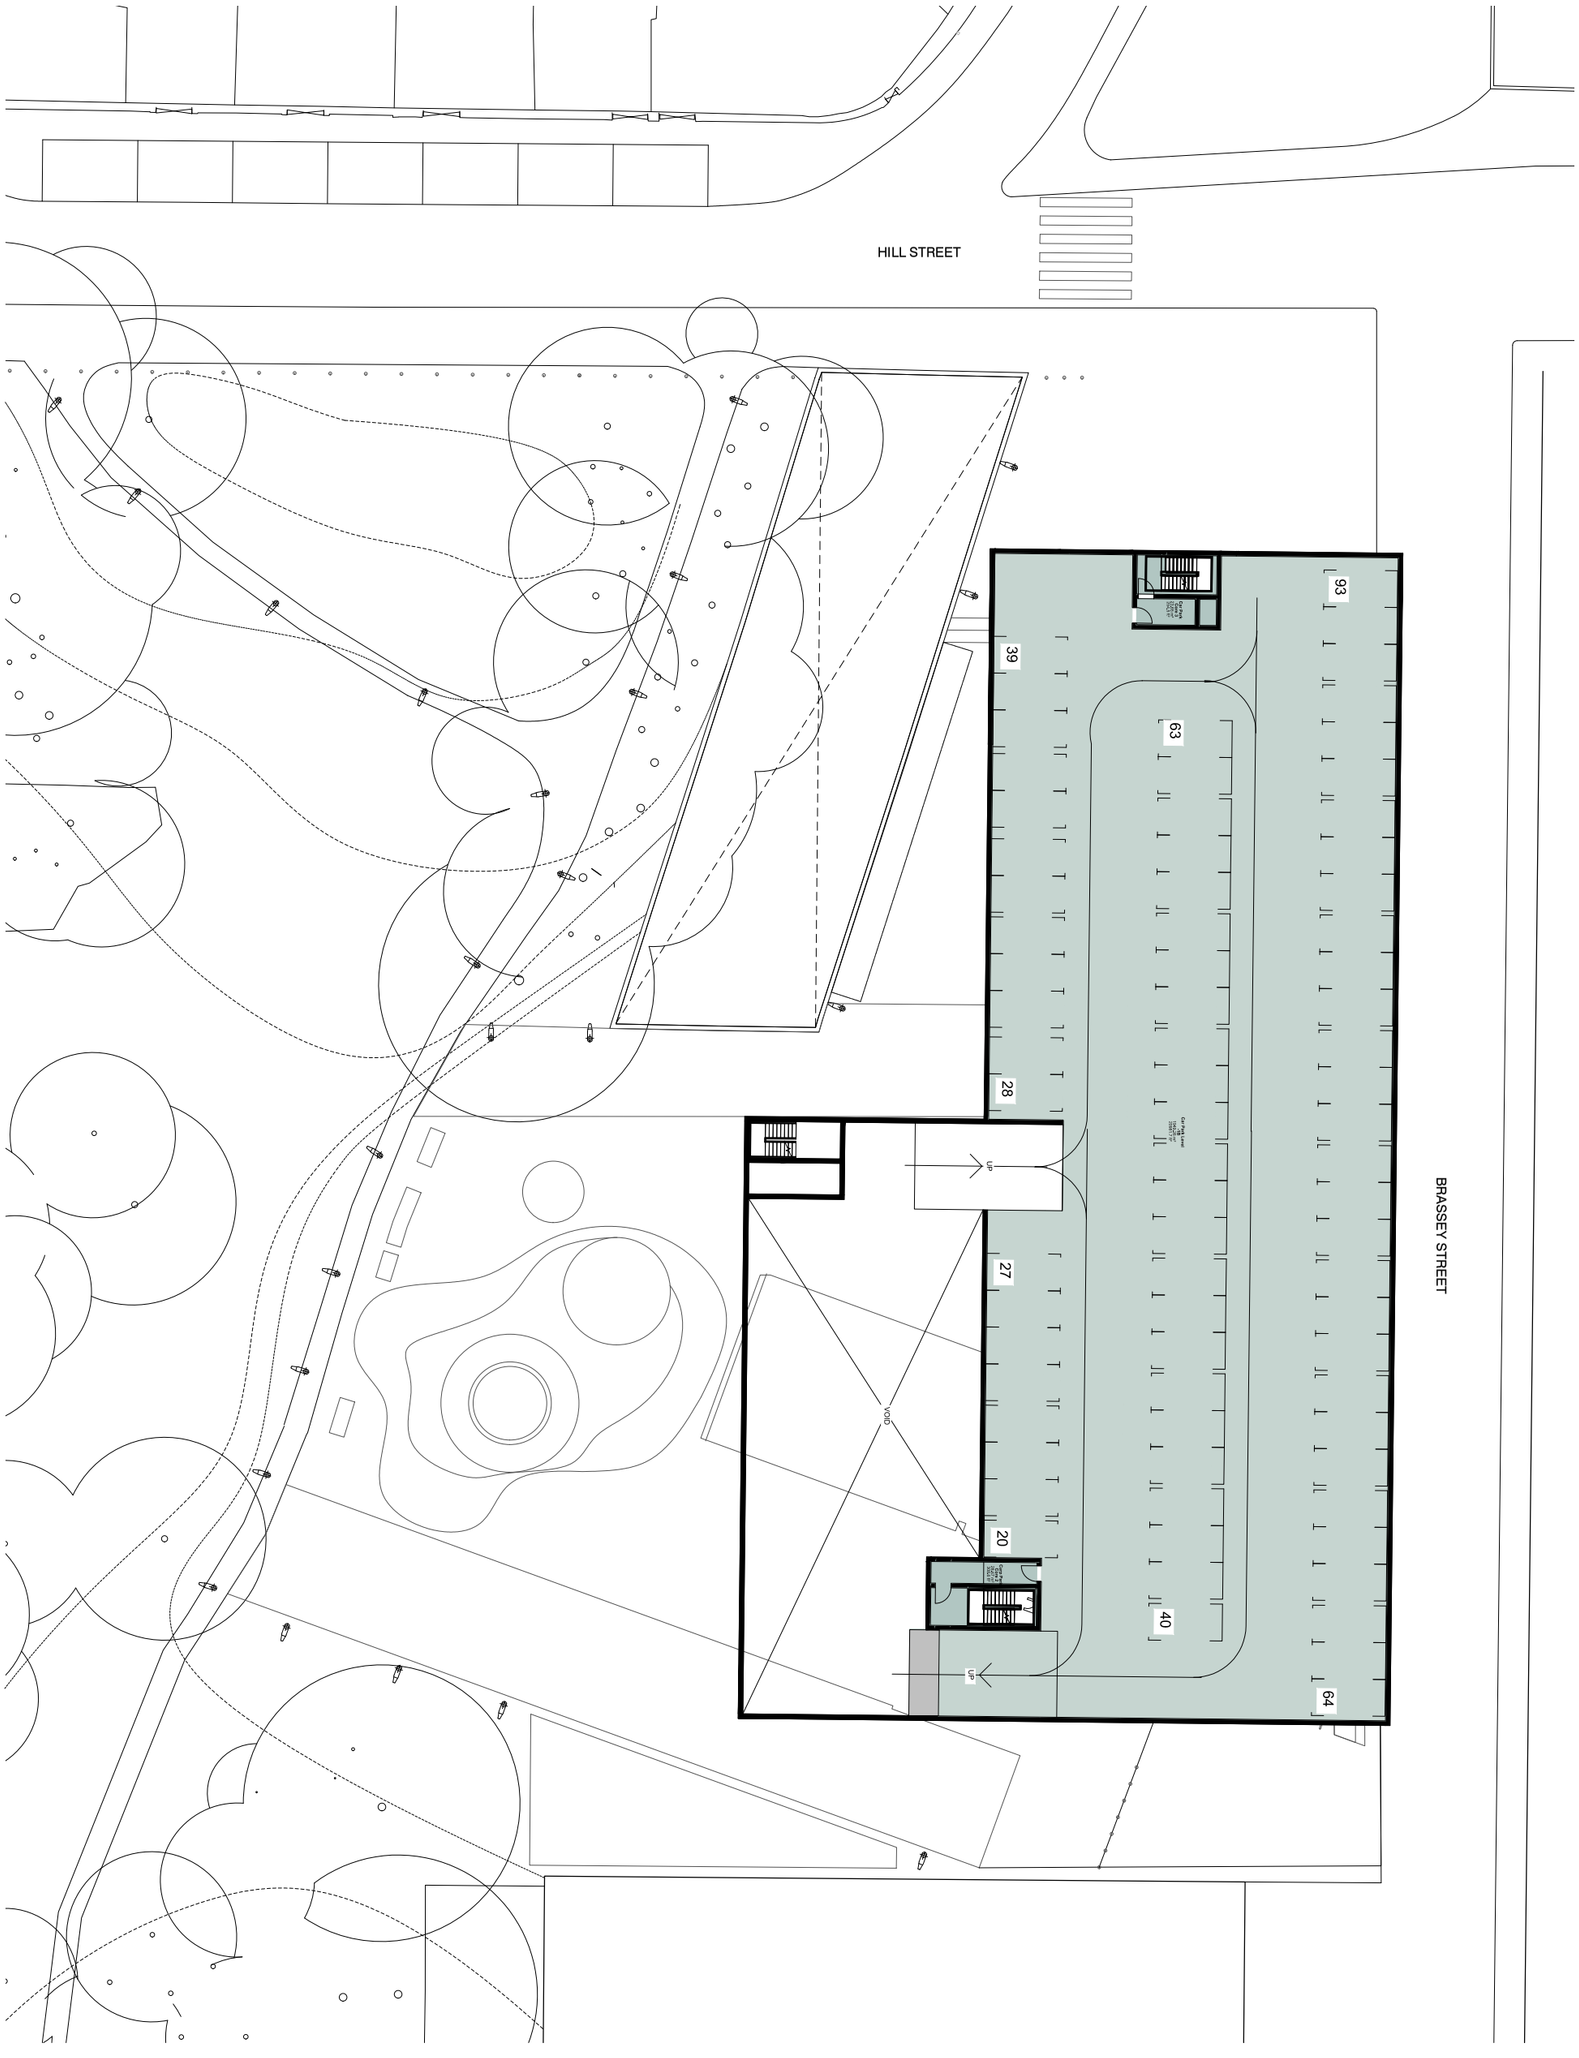

PROPOSED
FIRST
FLOOR PLAN

PROPOSED SECOND FLOOR PLAN

CIRCULATION
TWO BED APARTMENT
ONE BED APARTMENT
COMMERCIAL

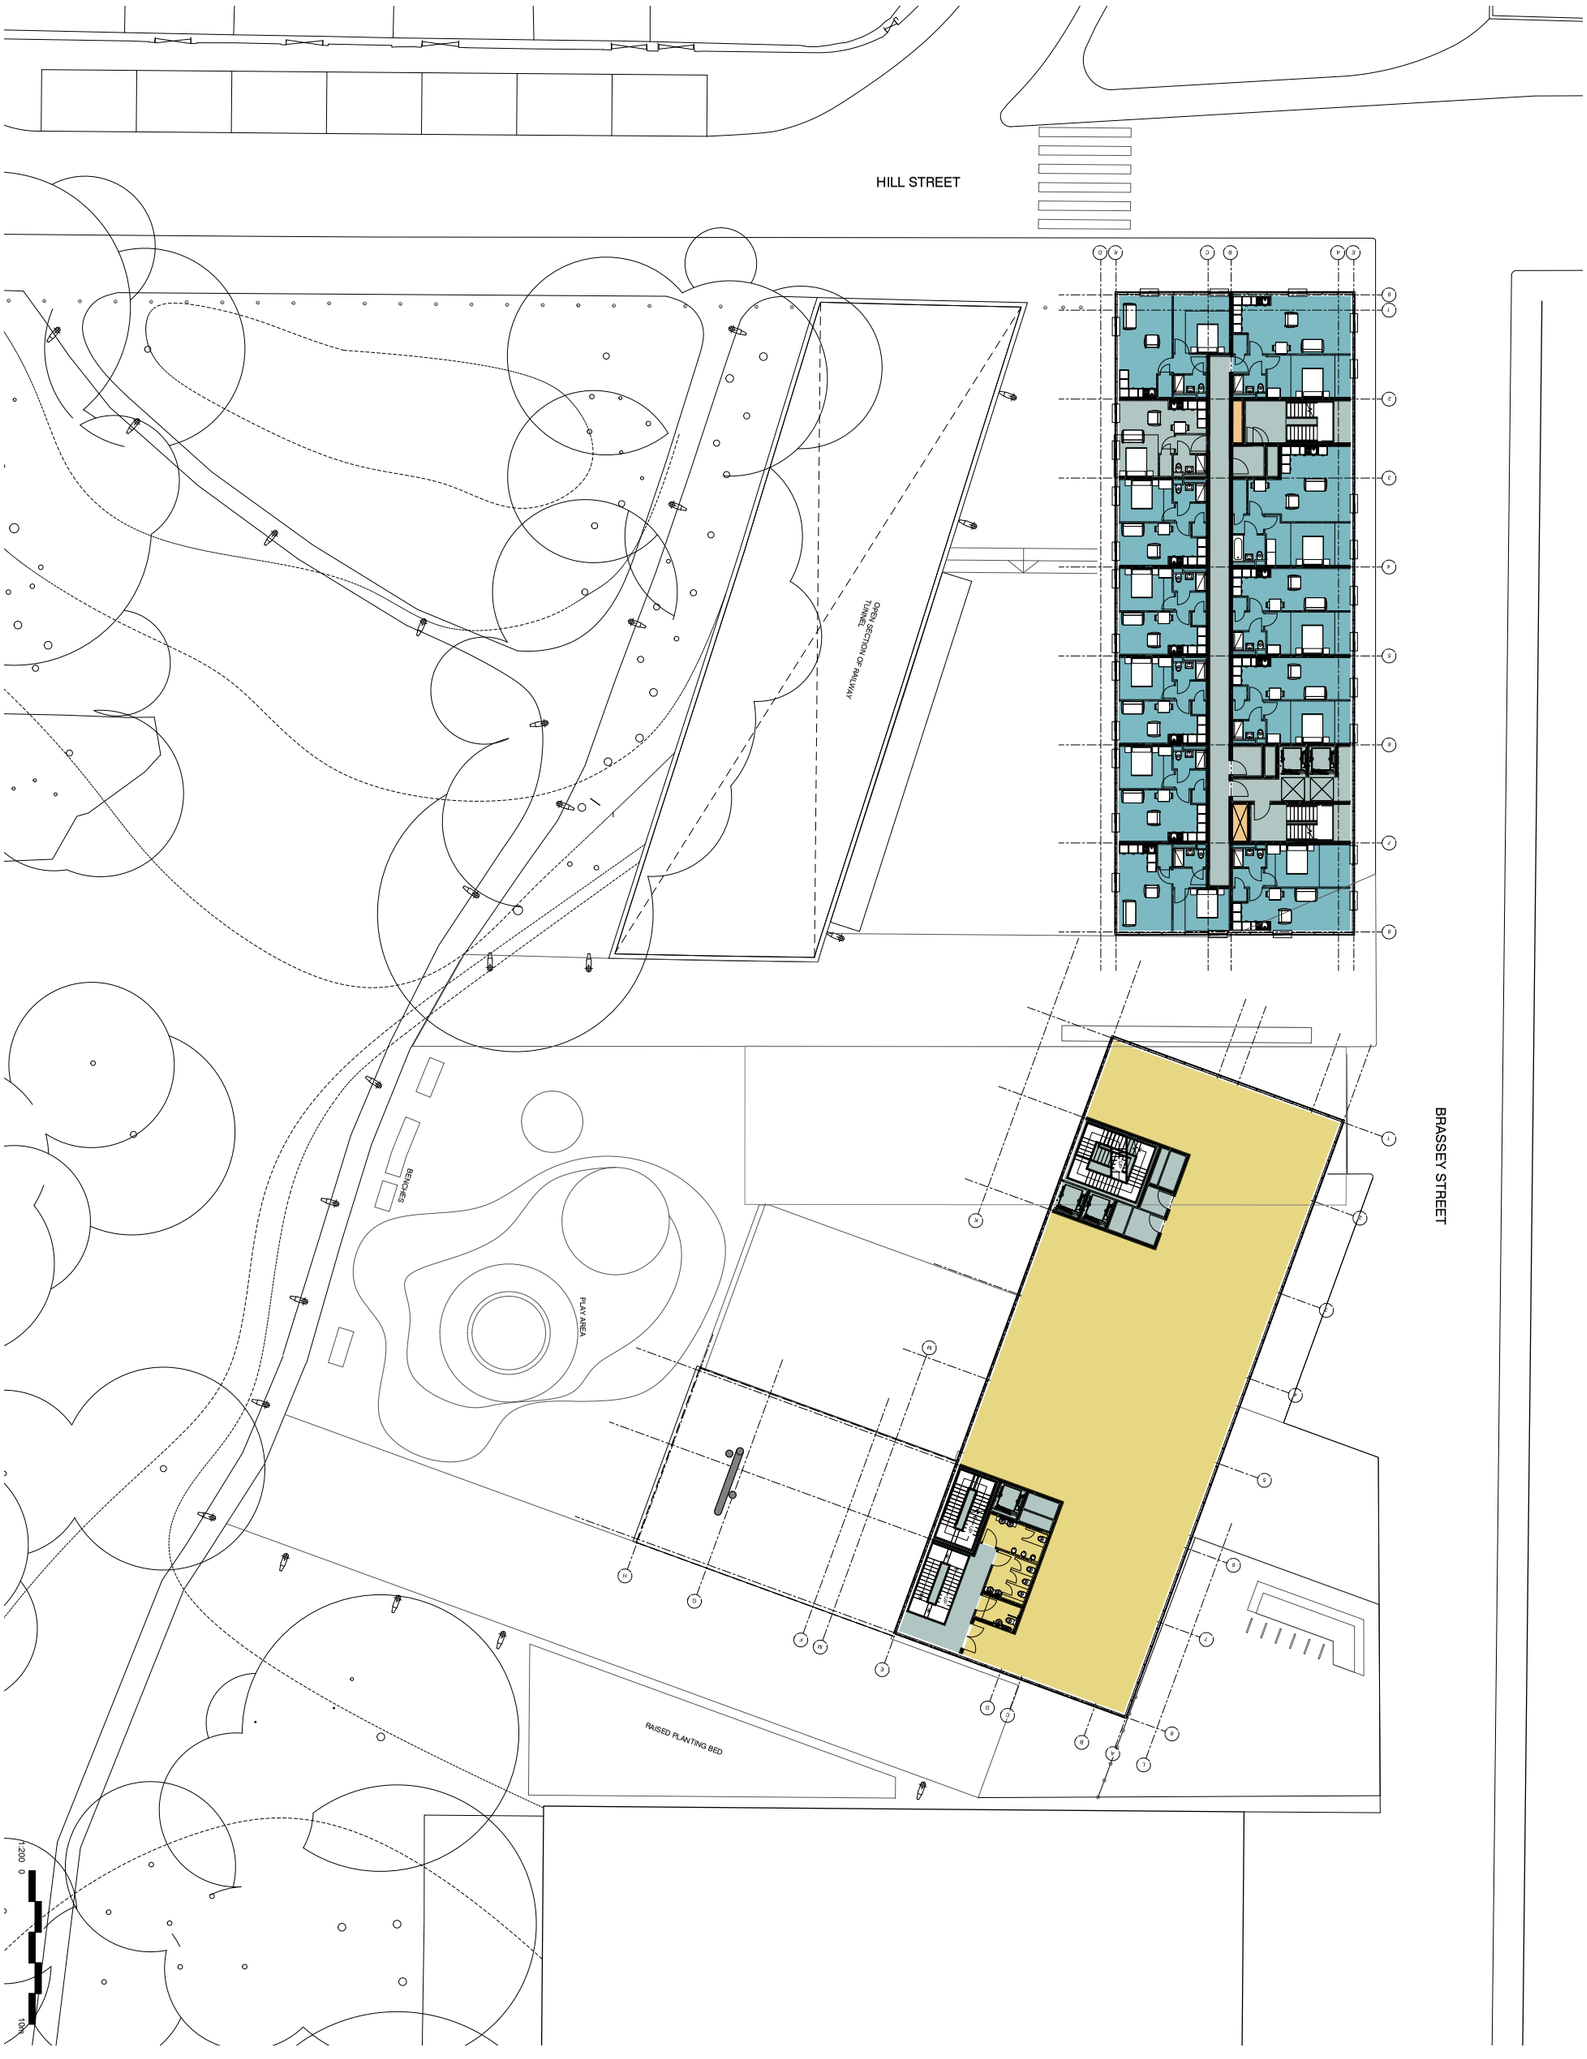

PROPOSED
THIRD
FLOOR PLAN

PROPOSED
TYPICAL UPPER FLOOR PLAN

CIRCULATION
TWO BED APARTMENT
ONE BED APARTMENT
COMMERCIAL

HILL STREET

BRASSEY STREET

1:200 0 10m
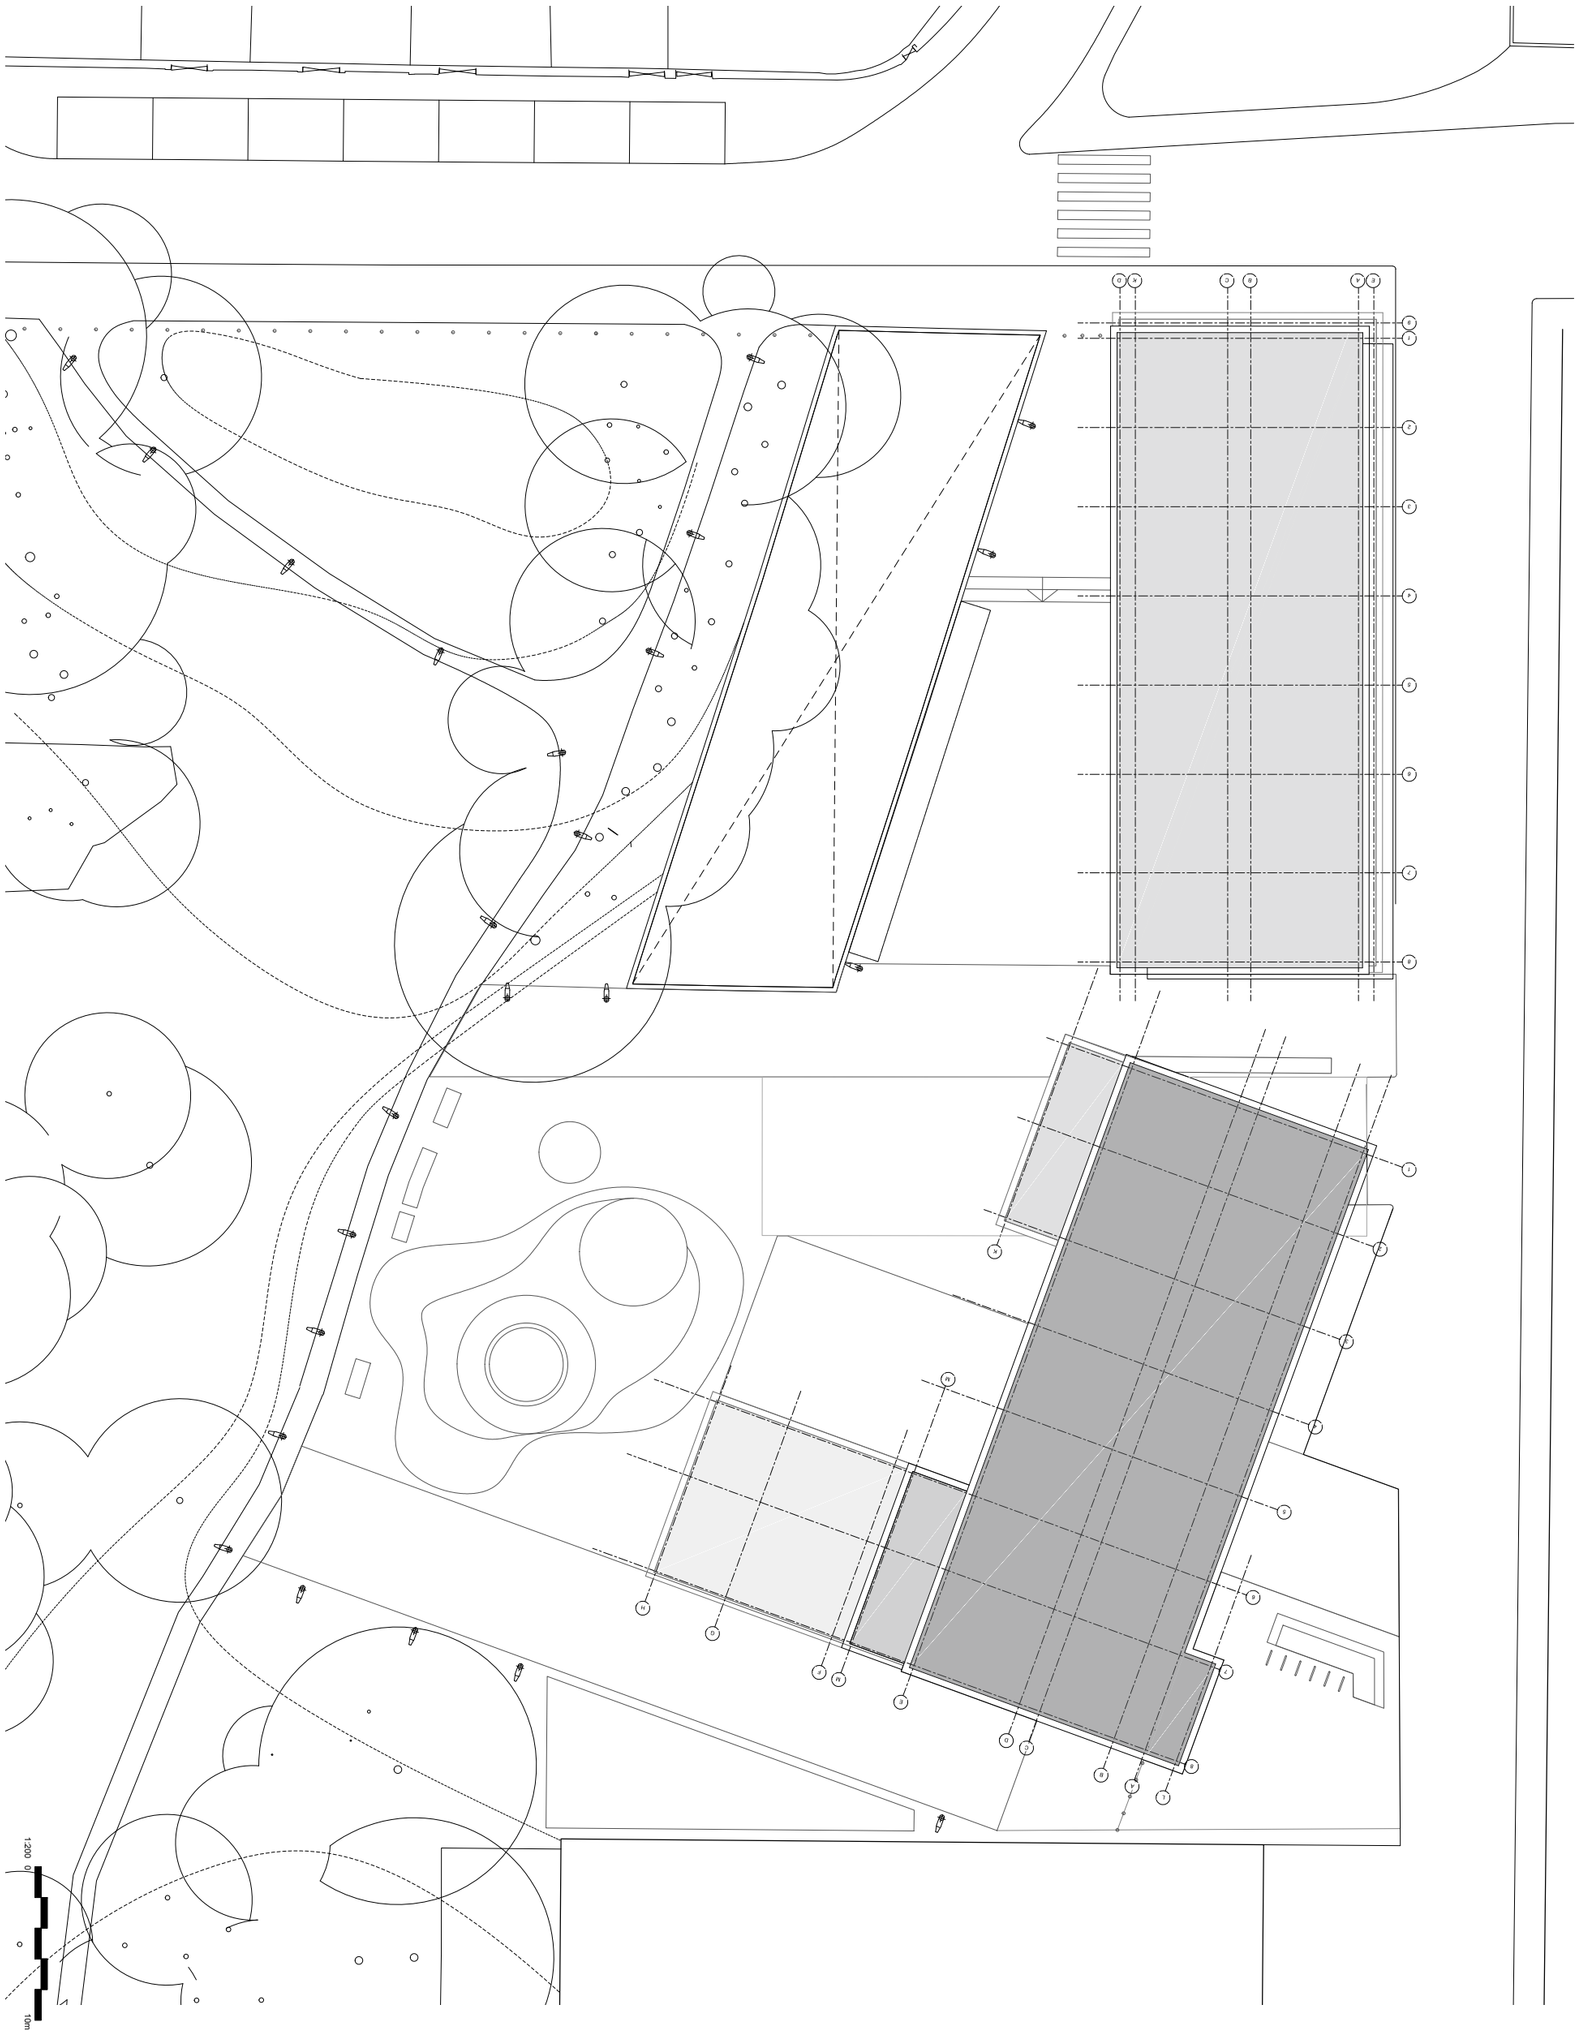
PROPOSED
ROOF PLAN