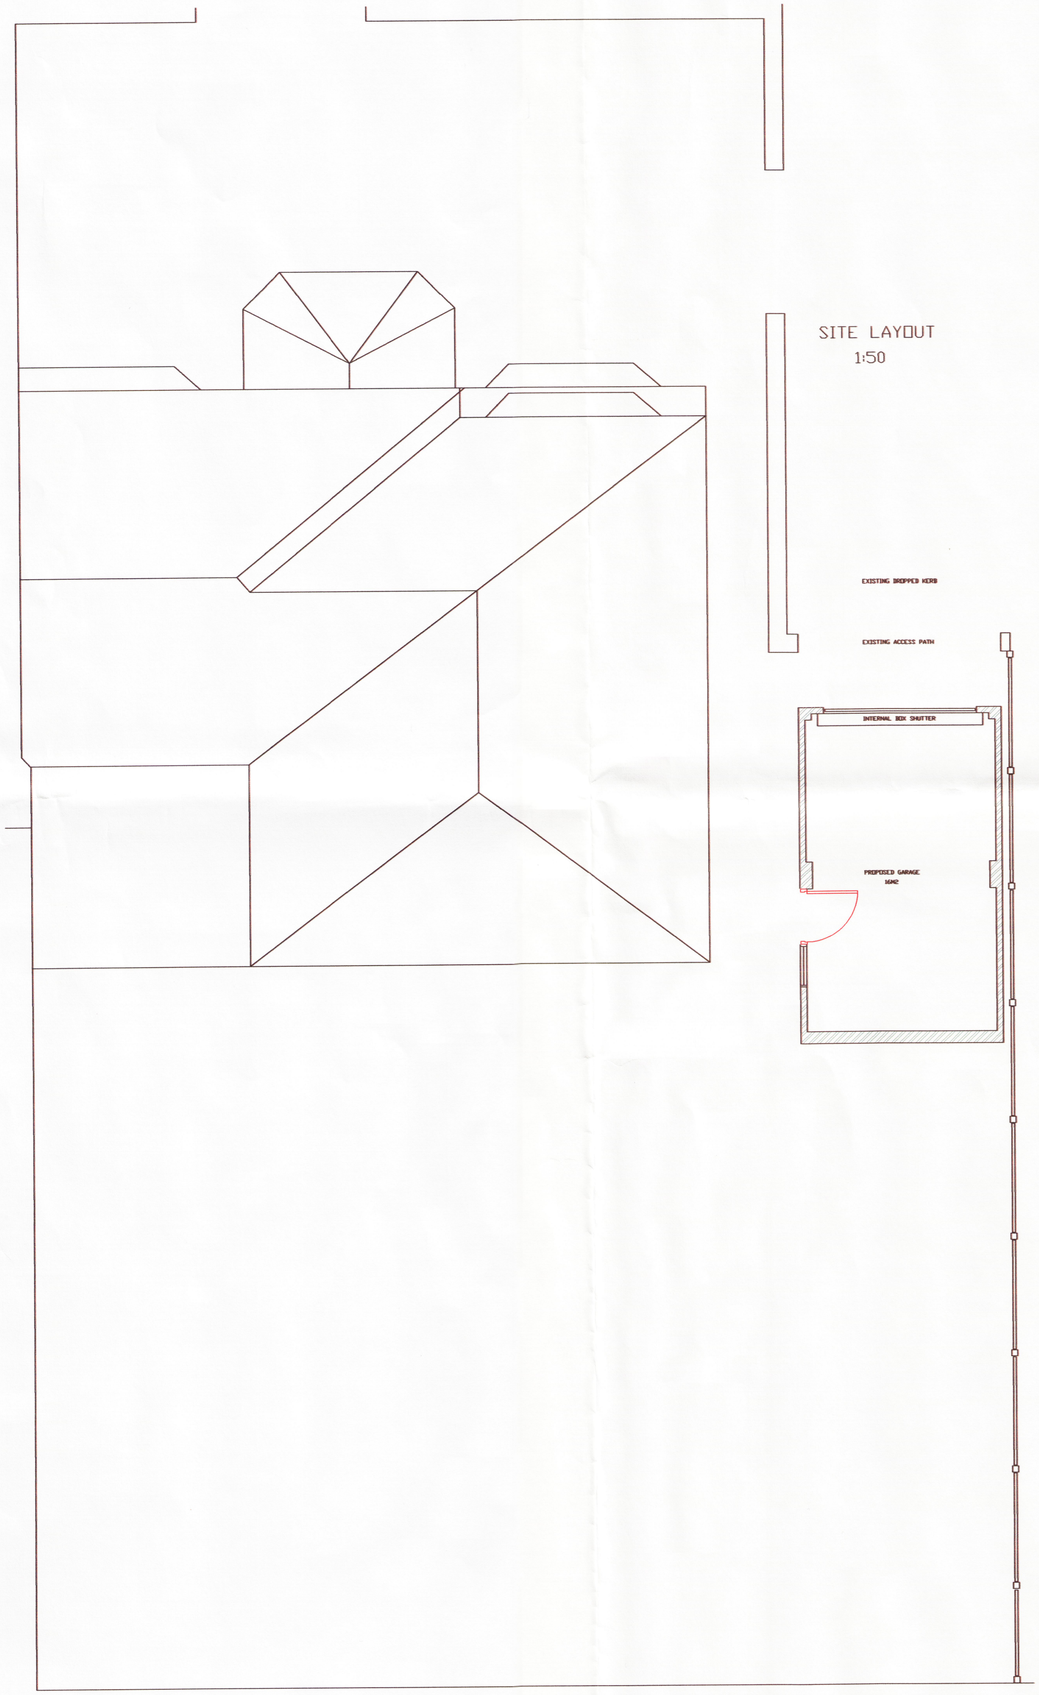

SITE LAYOUT
1:50

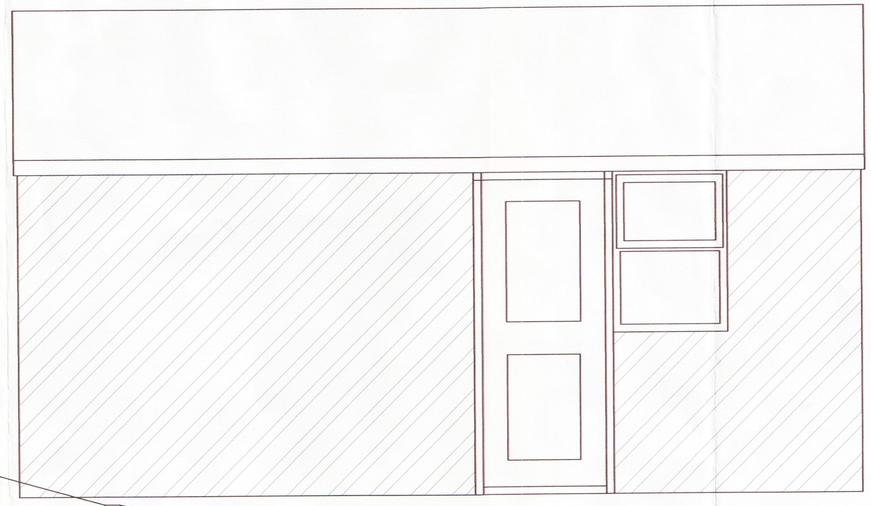

GABLE GARAGE ELEVATION 1:20

BOUNDARY LINE
FENCE PANEL HEIGHT

ADJACENT PROPERTY
GROUND LEVEL

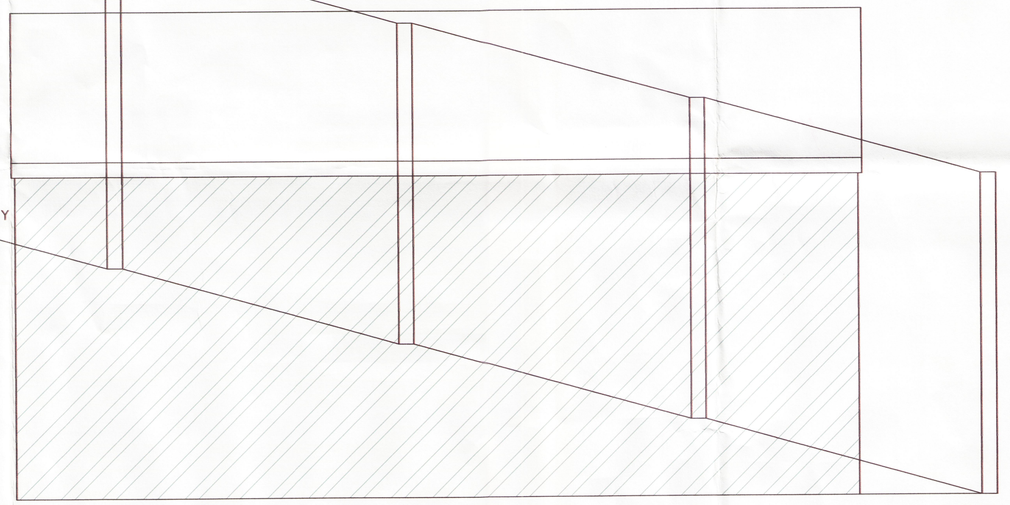

GABLE GARAGE ELEVATION 1:20

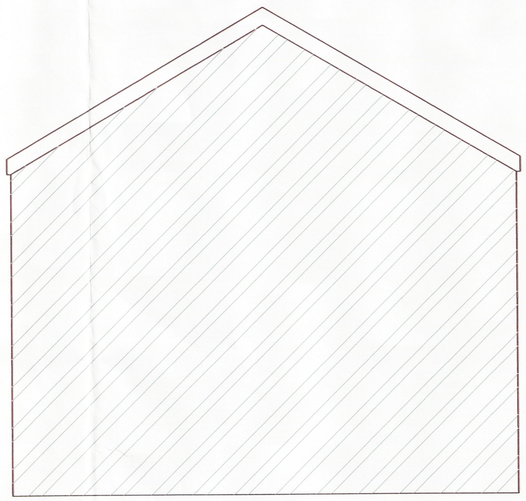

REAR GARAGE ELEVATION 1:20

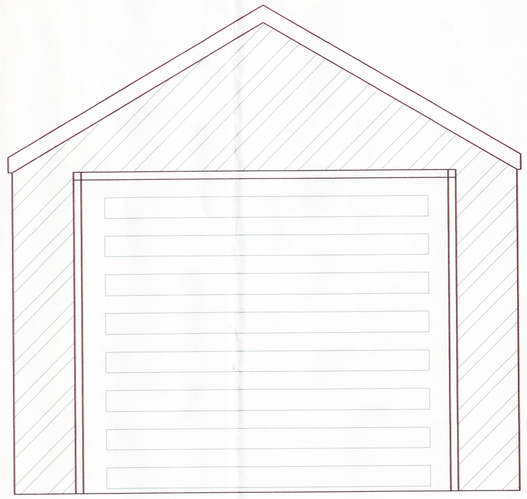

FRONT GARAGE ELEVATION 1:20

DRAWN

CHECKED

PROVISIONAL ☐ TENDER ☐
SITE ☐ SUPERCEDED ☐

SCALE/S
1:50/1:20

DATE
JAN 15

DRAWING NUMBER / REV
02/2015A

CLIENT
14 FELTOR CLOSE, WOOLTON

SCHEME
DETACHED SINGLE GARAGE

EXISTING AND PROPOSED
FLOOR/ SITE PLAN 1:50
ELEVATIONS 1:20

ISH/0744