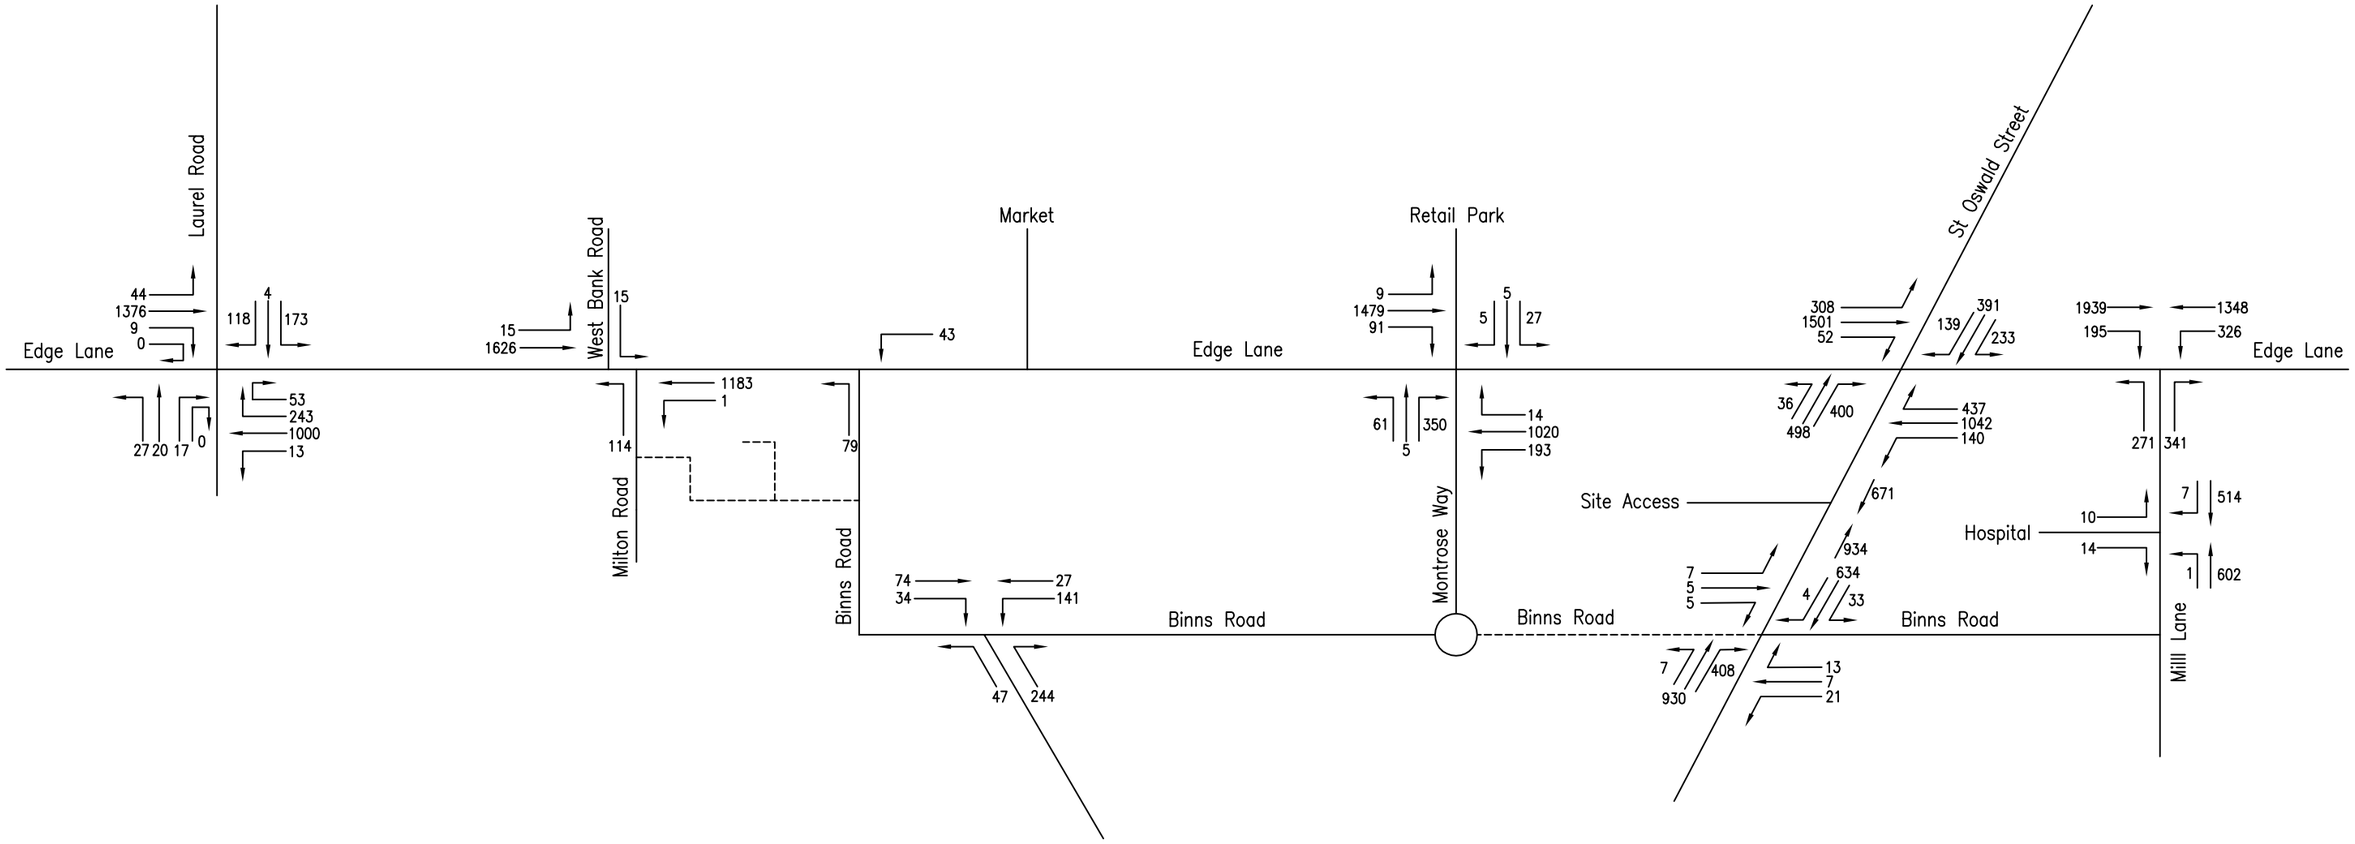

sanderson associates (consulting engineers) ltd Highways | Traffic | Transportation | Water T 01924 844080 mail@sandersonassociates.co.uk F 01924 844081 www.sandersonassociates.co.uk	EDGE LANE LIVERPOOL EXISTING TRAFFIC FLOWS PM PEAK 16:30 – 17:30 PCU's	Rev	Amendment	Drawn	Date / Checked

Scale NTS		Drawn By AA	
Drawing Size A3		Checked By KS	
Date SEPTEMBER 2010		Approved By KS	
QMS ISO 9001 REGISTERED FIRM	Drawing Number 5796 / FIGURE 07		Rev

FILE REF: