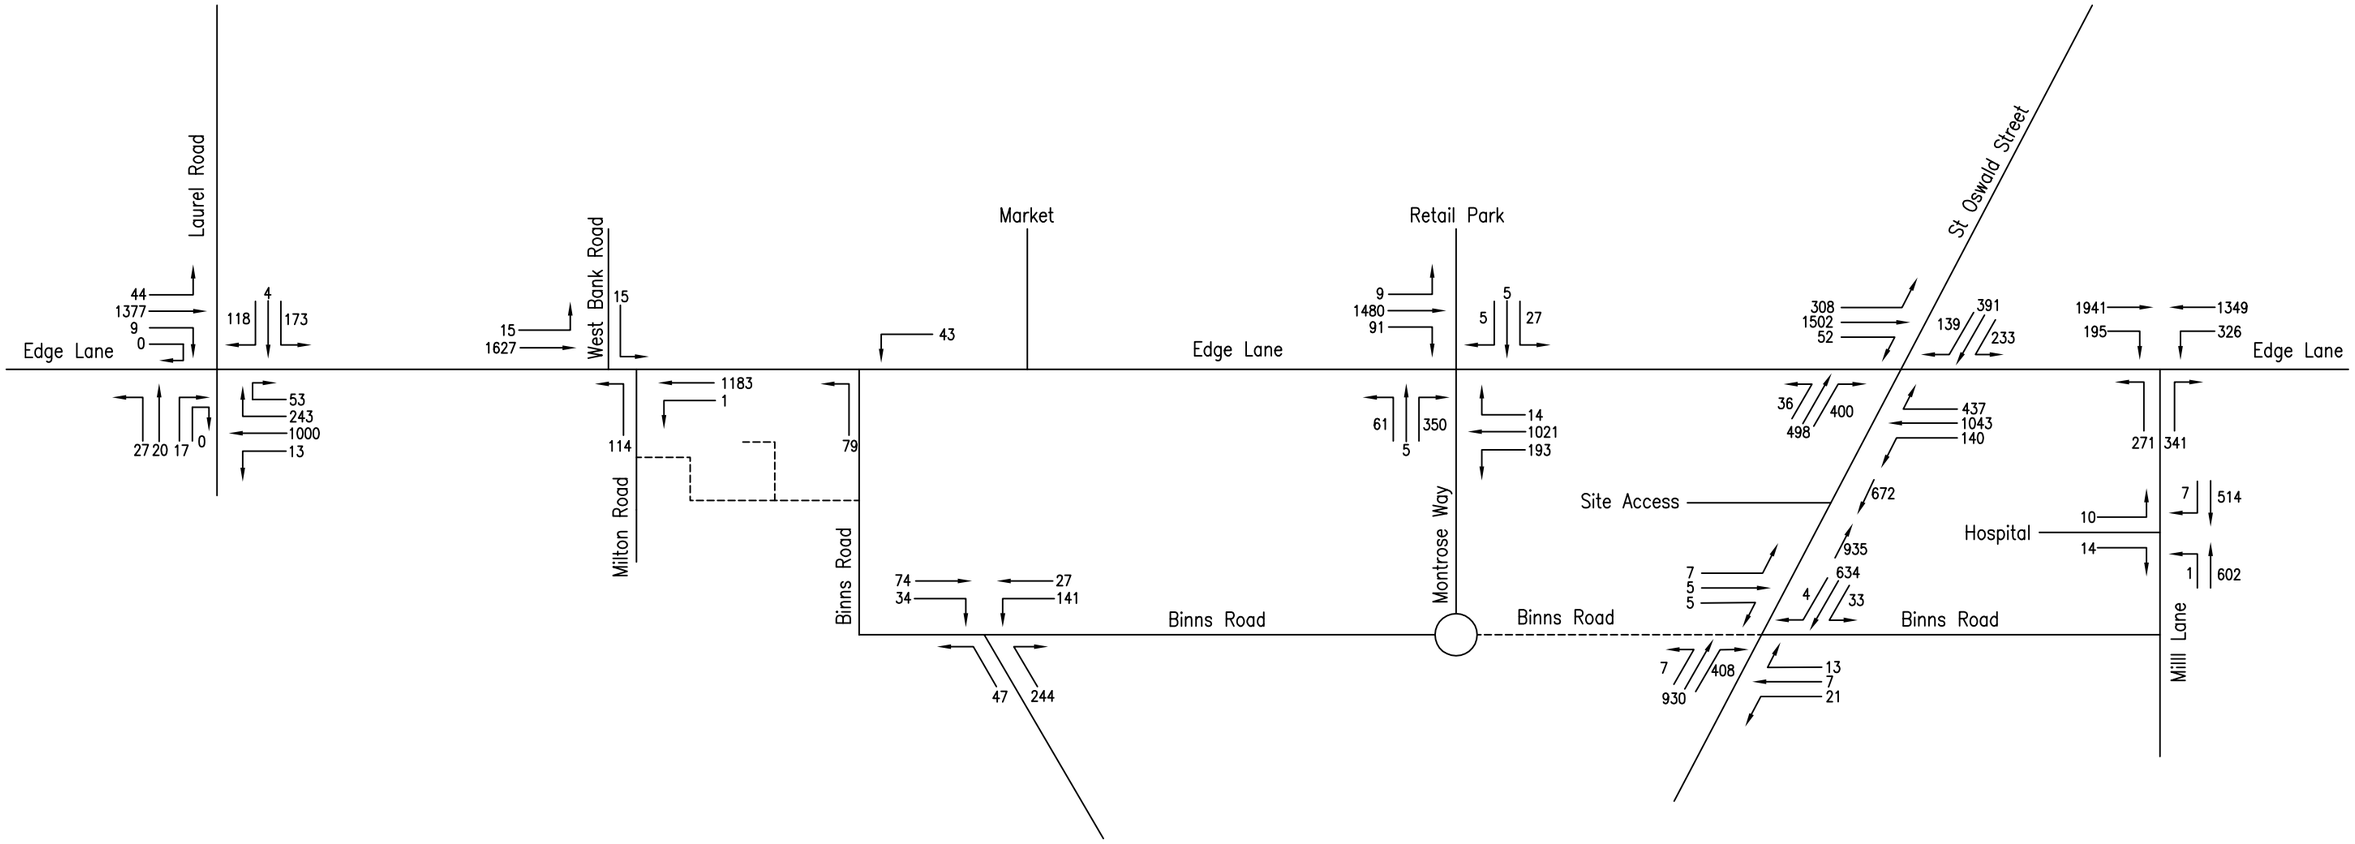

sanderson associates (consulting engineers) ltd Highways | Traffic | Transportation | Water T 01924 844080 mail@sandersonassociates.co.uk F 01924 844081 www.sandersonassociates.co.uk	EDGE LANE LIVERPOOL 2010 TRAFFIC FLOWS PM PEAK 16:30 – 17:30 PCU's	Rev	Amendment	Drawn	Date	Checked	Scale NTS Drawing Size A3 Date AUGUST 2010 Drawn By AA Checked By KS Approved By KS ISO 9001 REGISTERED FIRM Drawing Number 5796 / FIGURE 10 Rev

FILE REF: