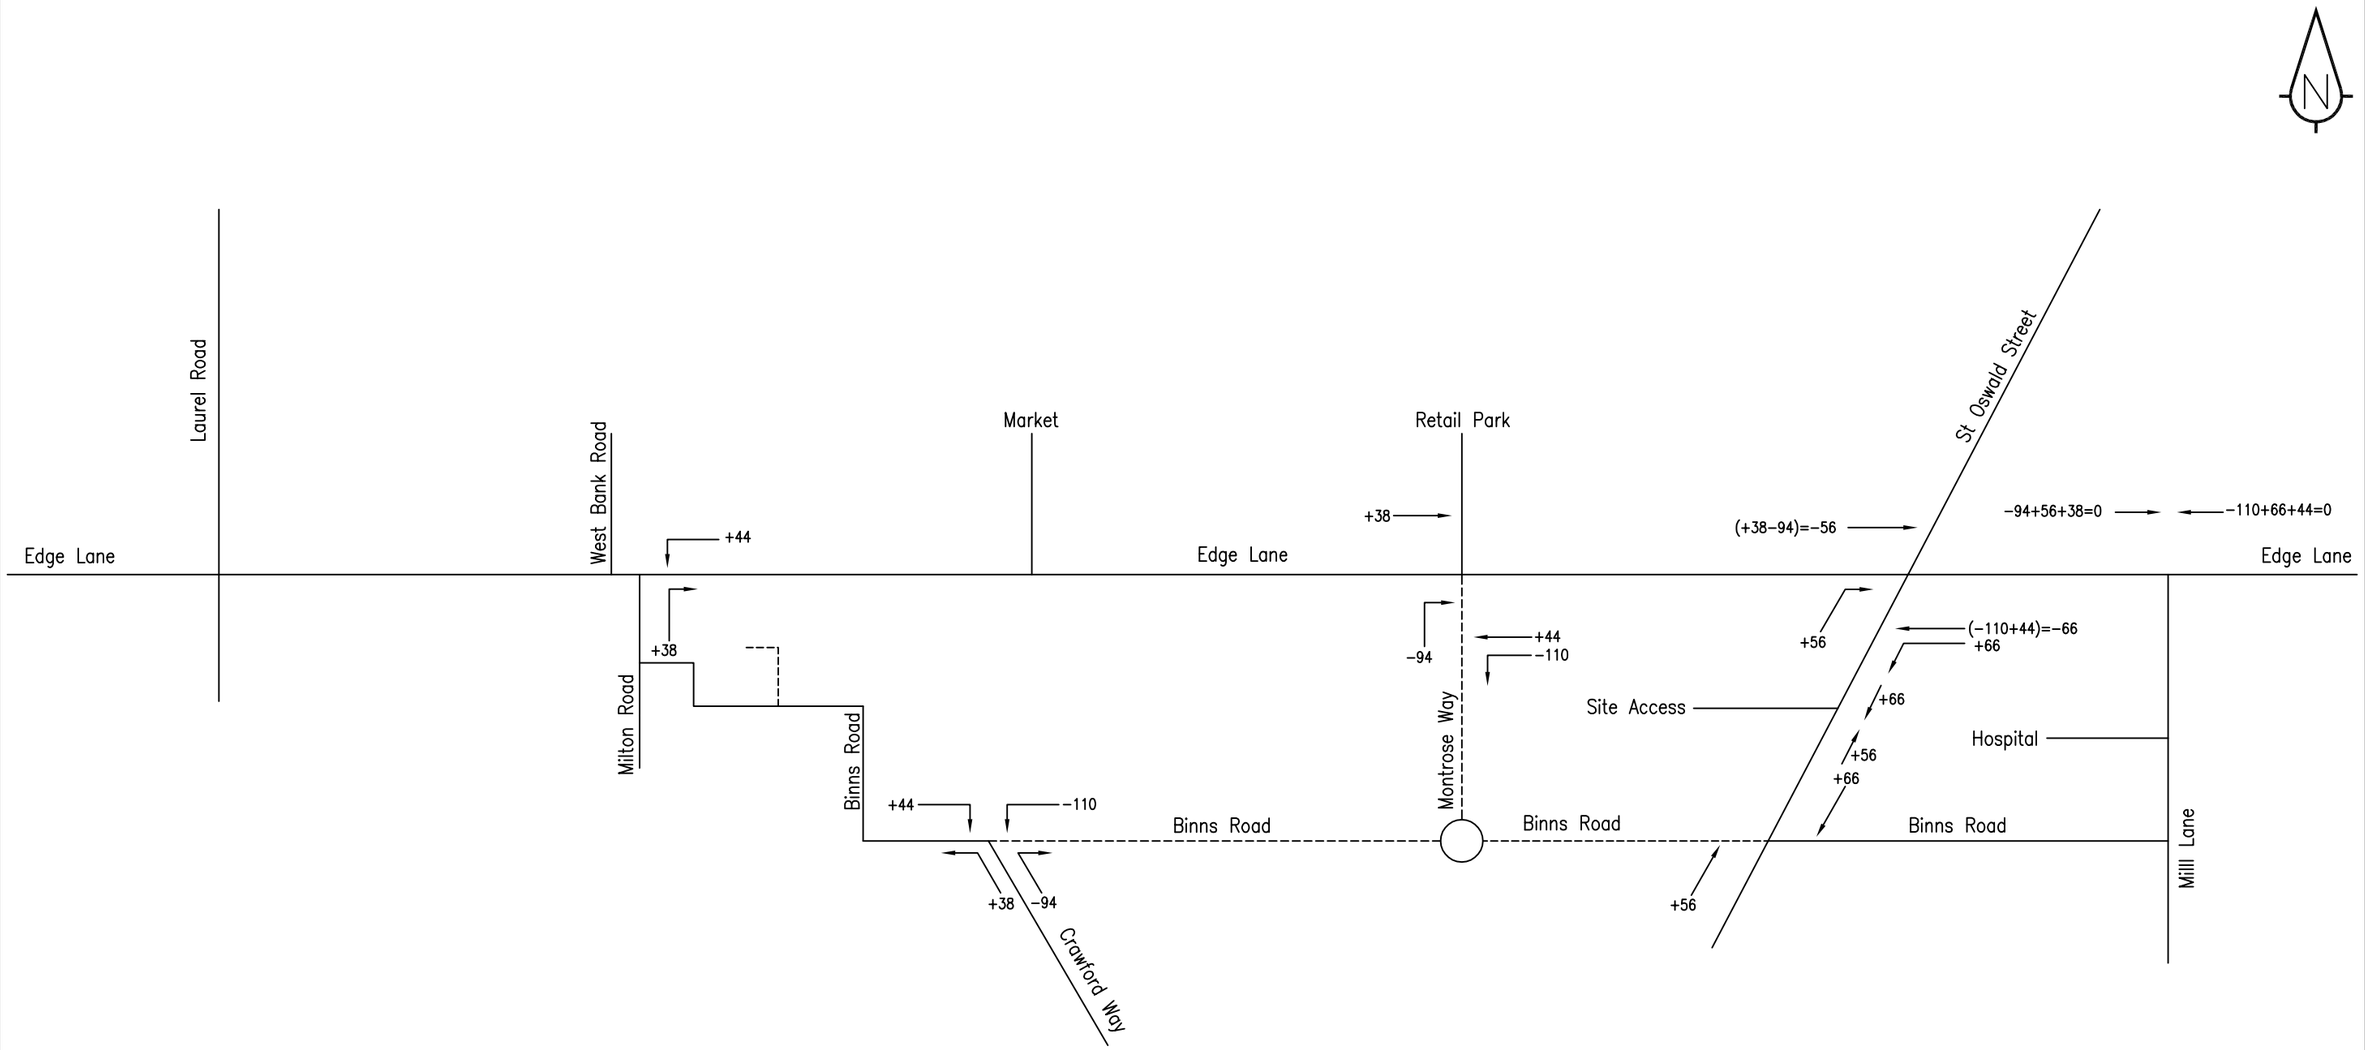

sanderson associates (consulting engineers) ltd
Highways | Traffic | Transportation | Water
T 01924 844080 mail@sandersonassociates.co.uk
F 01924 844081 www.sandersonassociates.co.uk

EDGE LANE
LIVERPOOL

MONTROSE WAY LINK REDISTRIBUTED 2010
SATURDAY PEAK 13:30 - 14:30
PCU's

Rev	Amendment	Drawn	Date	Checked

Scale NTS	Drawn By AA
Drawing Size A3	Checked By KS
Date SEPTEMBER 2010	Approved By KS
QMS ISO 9001 REGISTERED FIRM	Drawing Number 5796 / FIGURE 14
	Rev -

FILE REF: