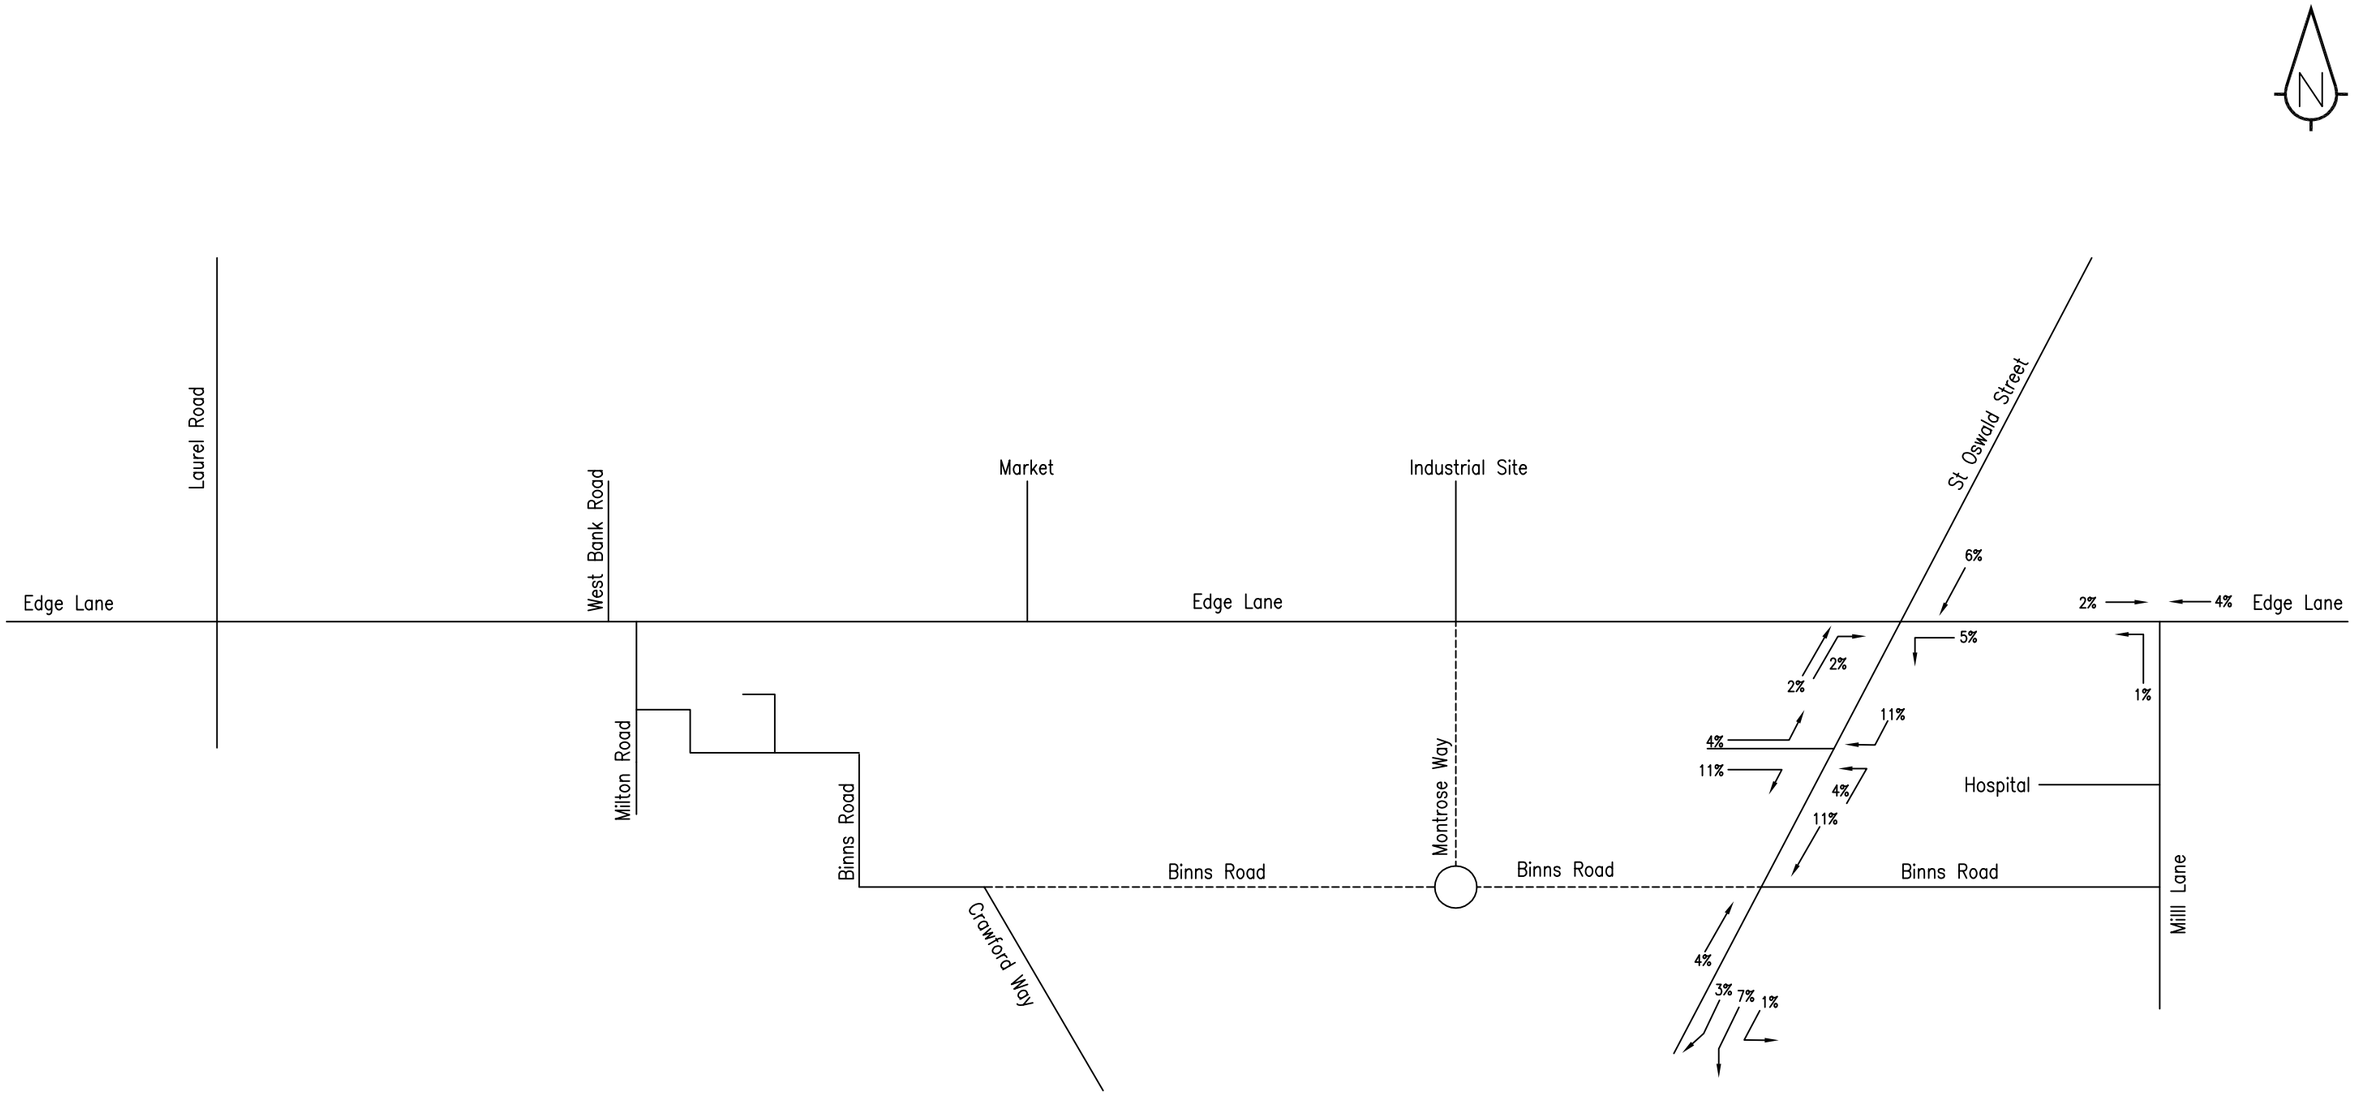

sanderson associates (consulting engineers) ltd
Highways | Traffic | Transportation | Water
T 01924 844080 mail@sandersonassociates.co.uk
F 01924 844081 www.sandersonassociates.co.uk

EDGE LANE
LIVERPOOL

RATHBONE ROAD DISTRIBUTIONS (15%)
AM PEAK 07:45 – 08:45

Rev	Amendment	Drawn	Date	Checked

Scale	NTS	Drawn By	AA
Drawing Size	A3	Checked By	KS
Date	AUGUST 2010	Approved By	KS
QMS ISO 9001 REGISTERED FIRM	Drawing Number	5796 / FIGURE 28	Rev –

FILE REF: