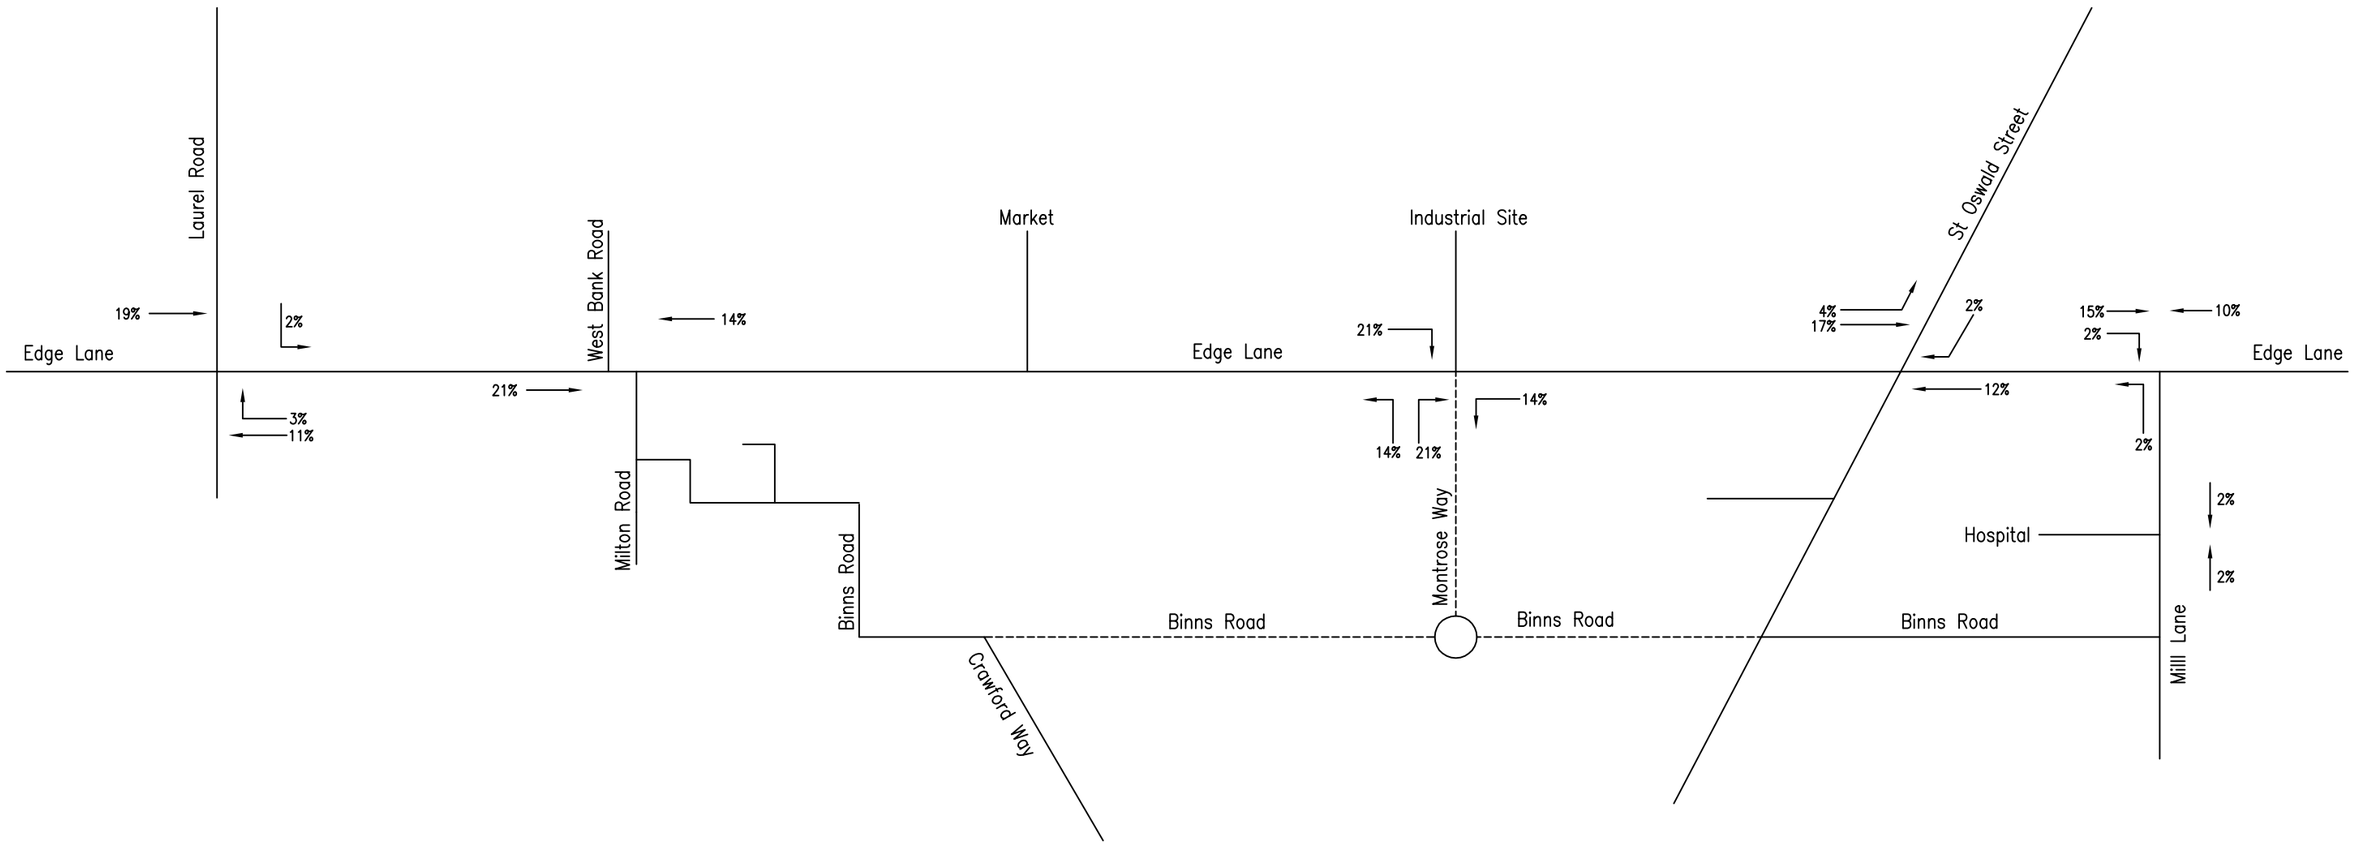

sanderson associates (consulting engineers) ltd
Highways | Traffic | Transportation | Water
T 01924 844080 mail@sandersonassociates.co.uk
F 01924 844081 www.sandersonassociates.co.uk

EDGE LANE
LIVERPOOL

MONTROSE WAY DISTRIBUTIONS (35%)
PM PEAK 16.30 – 17:30

Rev	Amendment	Drawn	Date	Checked

Scale NTS	Drawn By AA
Drawing Size A3	Checked By KS
Date AUGUST 2010	Approved By KS
QMS ISO 9001 REGISTERED FIRM	Drawing Number 5796 / FIGURE 33
	Rev –

FILE REF: