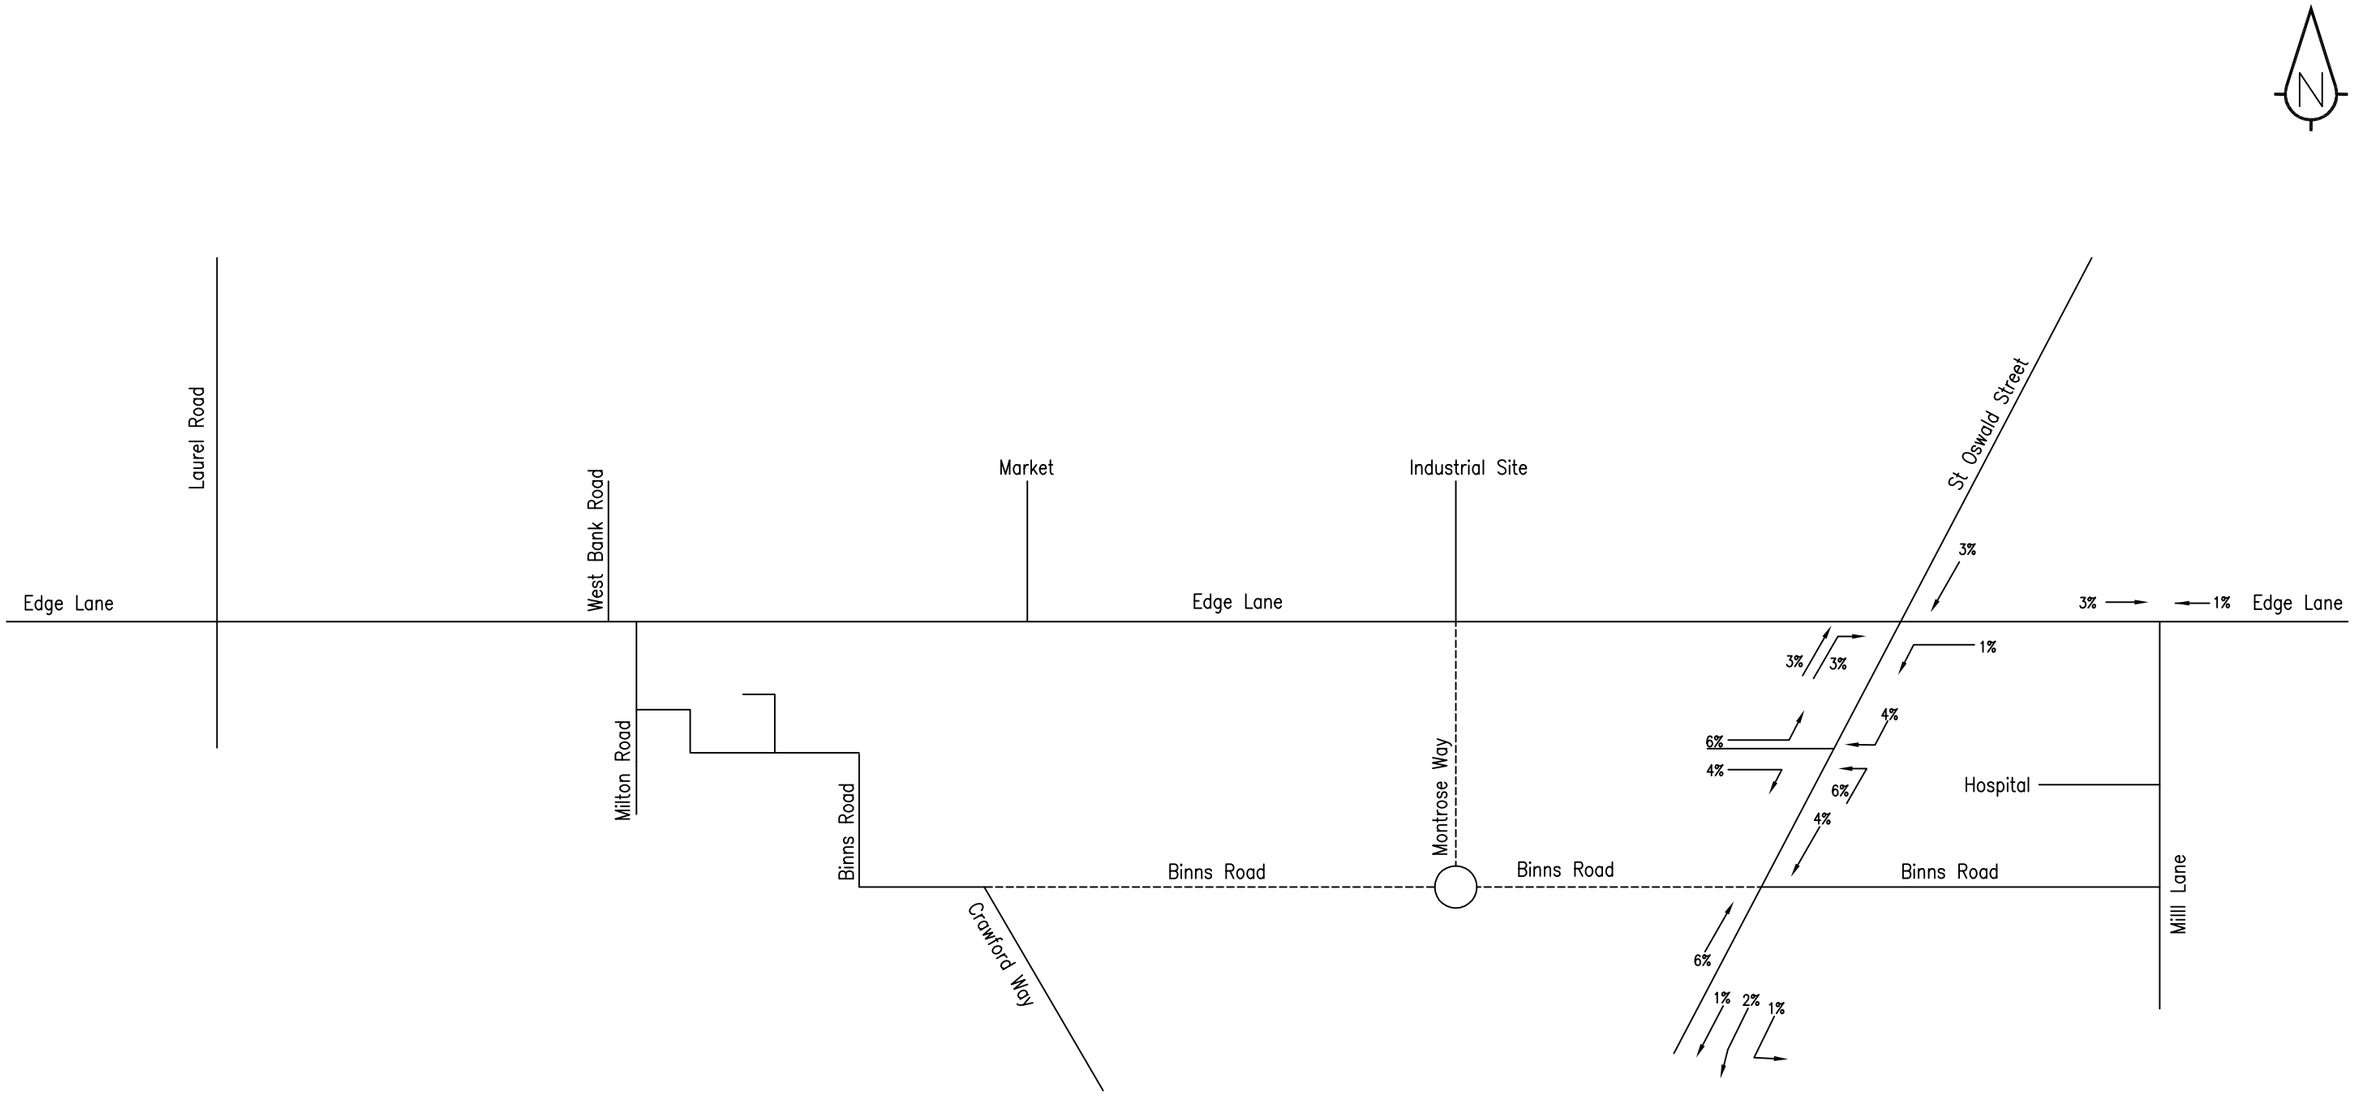


sanderson associates (consulting engineers) ltd
Highways | Traffic | Transportation | Water
T 01924 844080 mail@sandersonassociates.co.uk
F 01924 844081 www.sandersonassociates.co.uk

EDGE LANE
LIVERPOOL

RATHBONE ROAD DISTRIBUTIONS (10%)
PM PEAK 16:30 – 17:30

| Rev | Amendment | Drawn | Date | Checked |
|---|---|---|---|---|
| | | | | |

| | | | |
|---|---|---|---|
| Scale NTS | | Drawn By AA | |
| Drawing Size A3 | | Checked By KS | |
| Date AUGUST 2010 | | Approved By KS | |
| QMS ISO 9001 REGISTERED FIRM | Drawing Number 5796 / FIGURE 34 | | Rev – |

FILE REF: