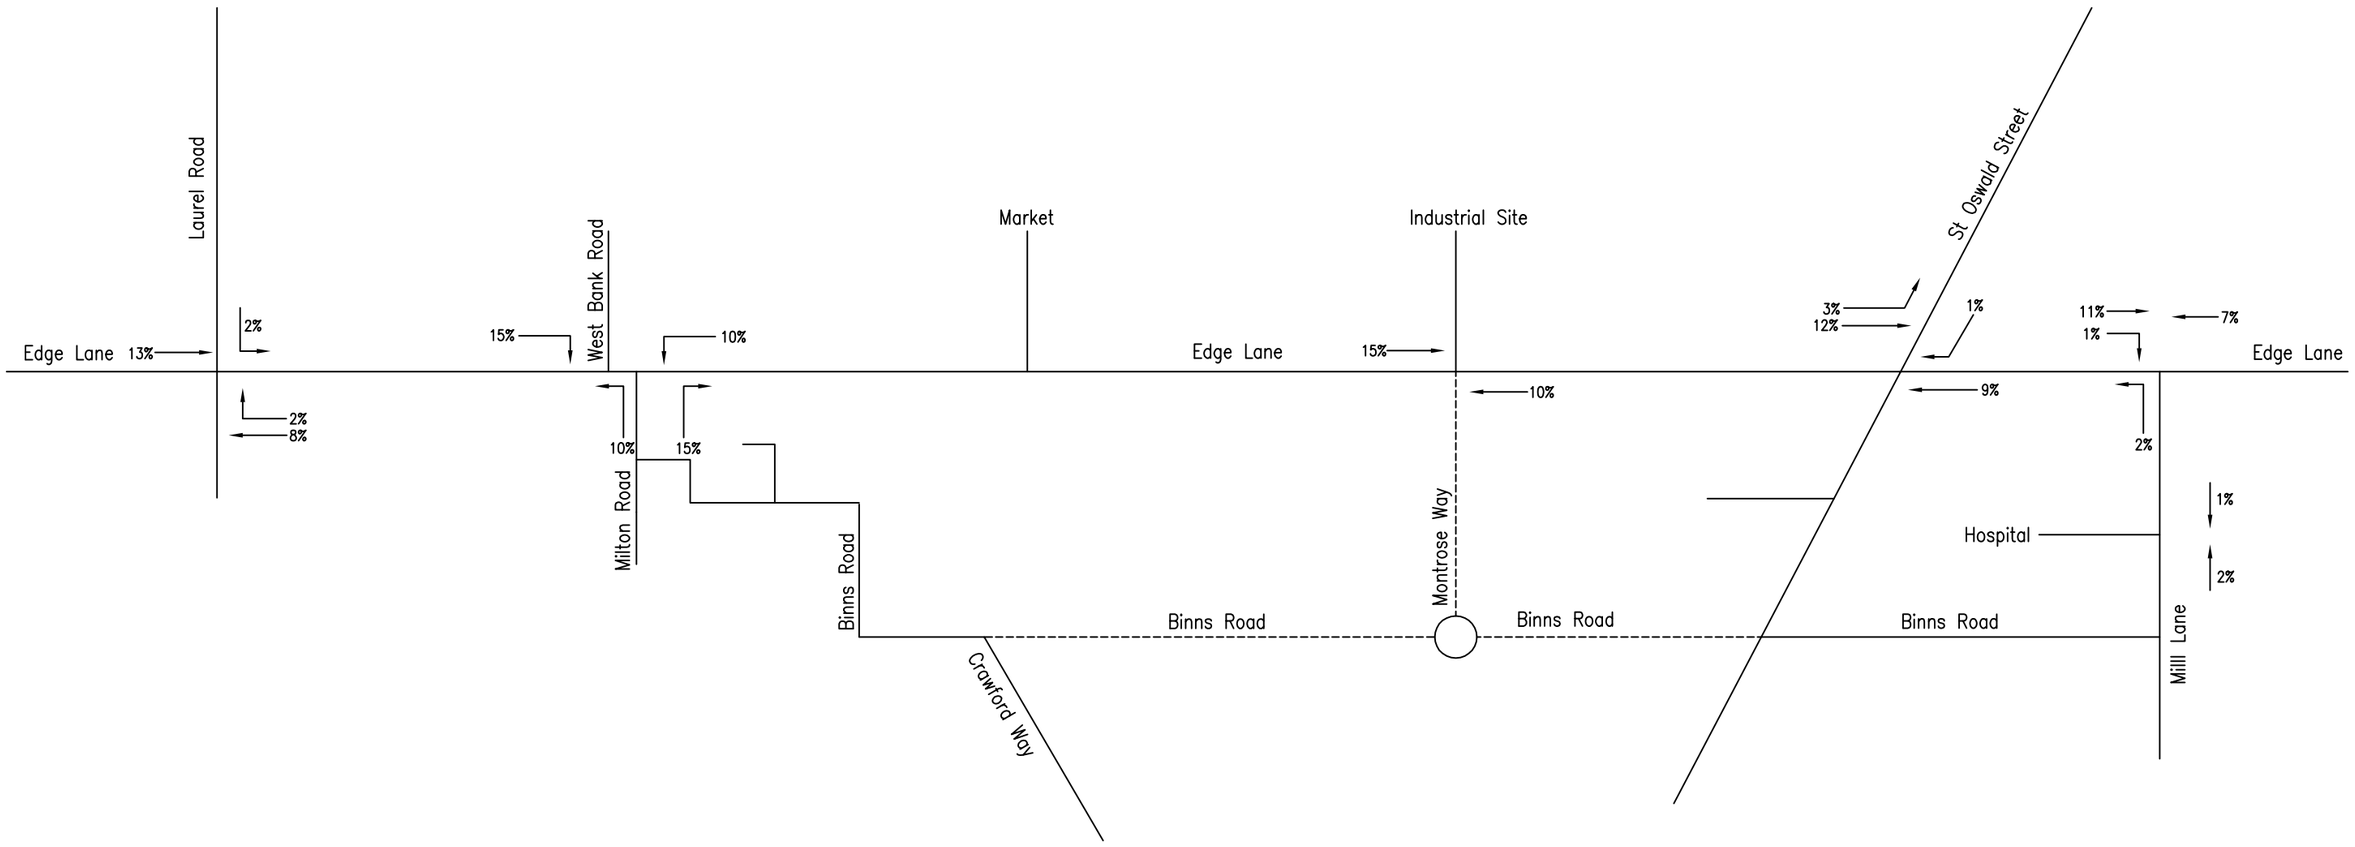

sanderson associates (consulting engineers) ltd
Highways | Traffic | Transportation | Water
T 01924 844080 mail@sandersonassociates.co.uk
F 01924 844081 www.sandersonassociates.co.uk

EDGE LANE
LIVERPOOL

MILTON ROAD ACCESS DISTRIBUTIONS (25%)
16.30–17.30 PM PEAK

Rev	Amendment	Drawn	Date	Checked

Scale NTS	Drawn By AA
Drawing Size A3	Checked By KS
Date AUGUST 2010	Approved By KS
QMS ISO 9001 REGISTERED FIRM	Drawing Number 5796 / FIGURE 35
	Rev –

FILE REF: