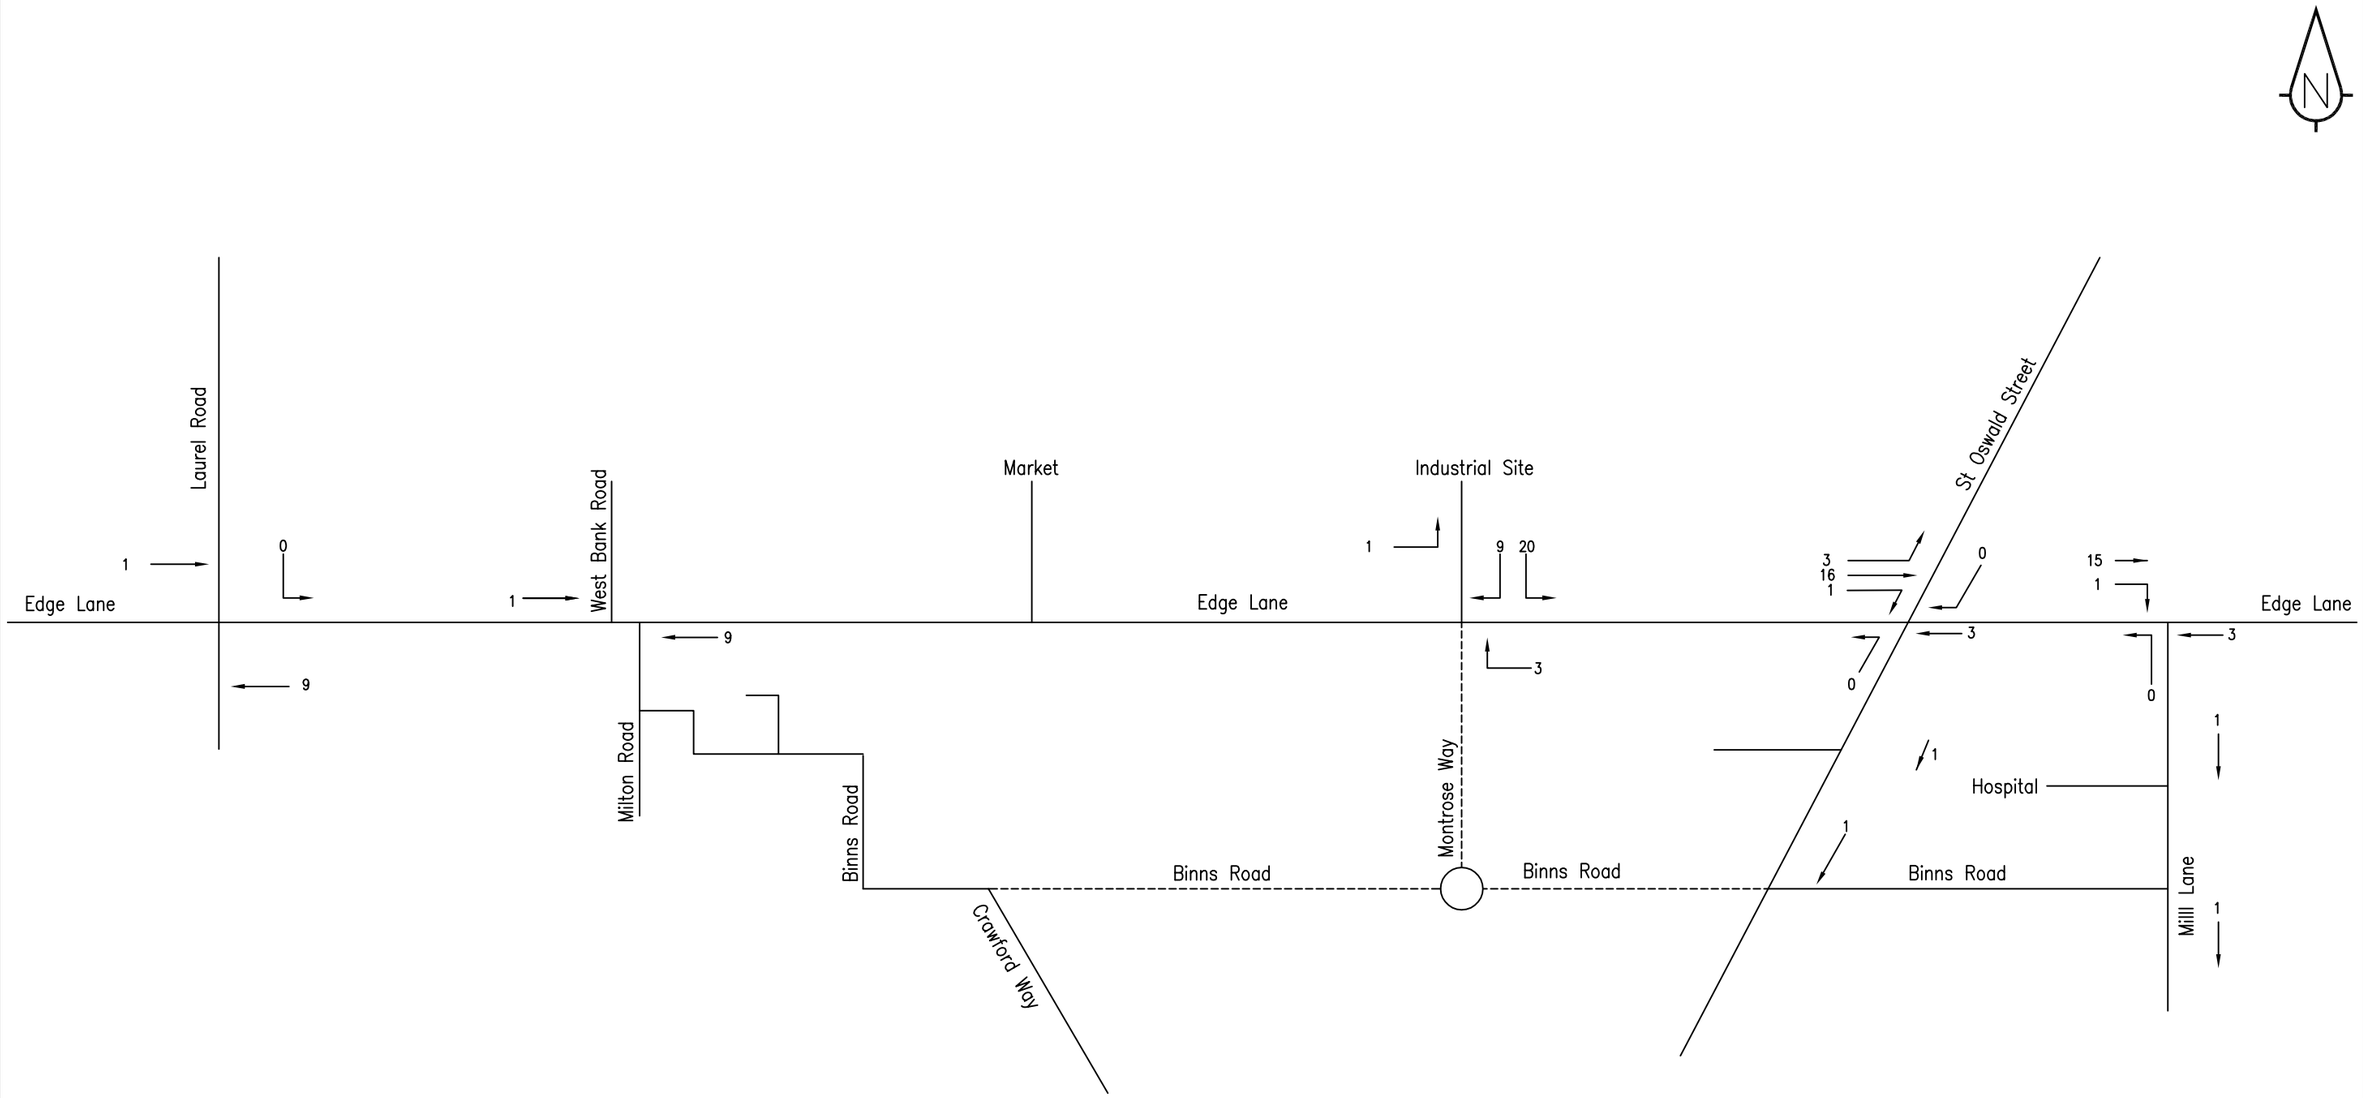

sanderson associates (consulting engineers) ltd

Highways | Traffic | Transportation | Water

T 01924 844080 mail@sandersonassociates.co.uk
F 01924 844081 www.sandersonassociates.co.uk

EDGE LANE
LIVERPOOL

PM INDUSTRIAL PROPOSED FLOWS

Rev	Amendment	Drawn	Date	Checked

Scale NTS		Drawn By AA	
Drawing Size A3		Checked By KS	
Date SEPTEMBER 2010		Approved By KS	
QMS ISO 9001 REGISTERED FIRM	Drawing Number 5796 / FIGURE 55		Rev –

FILE REF: