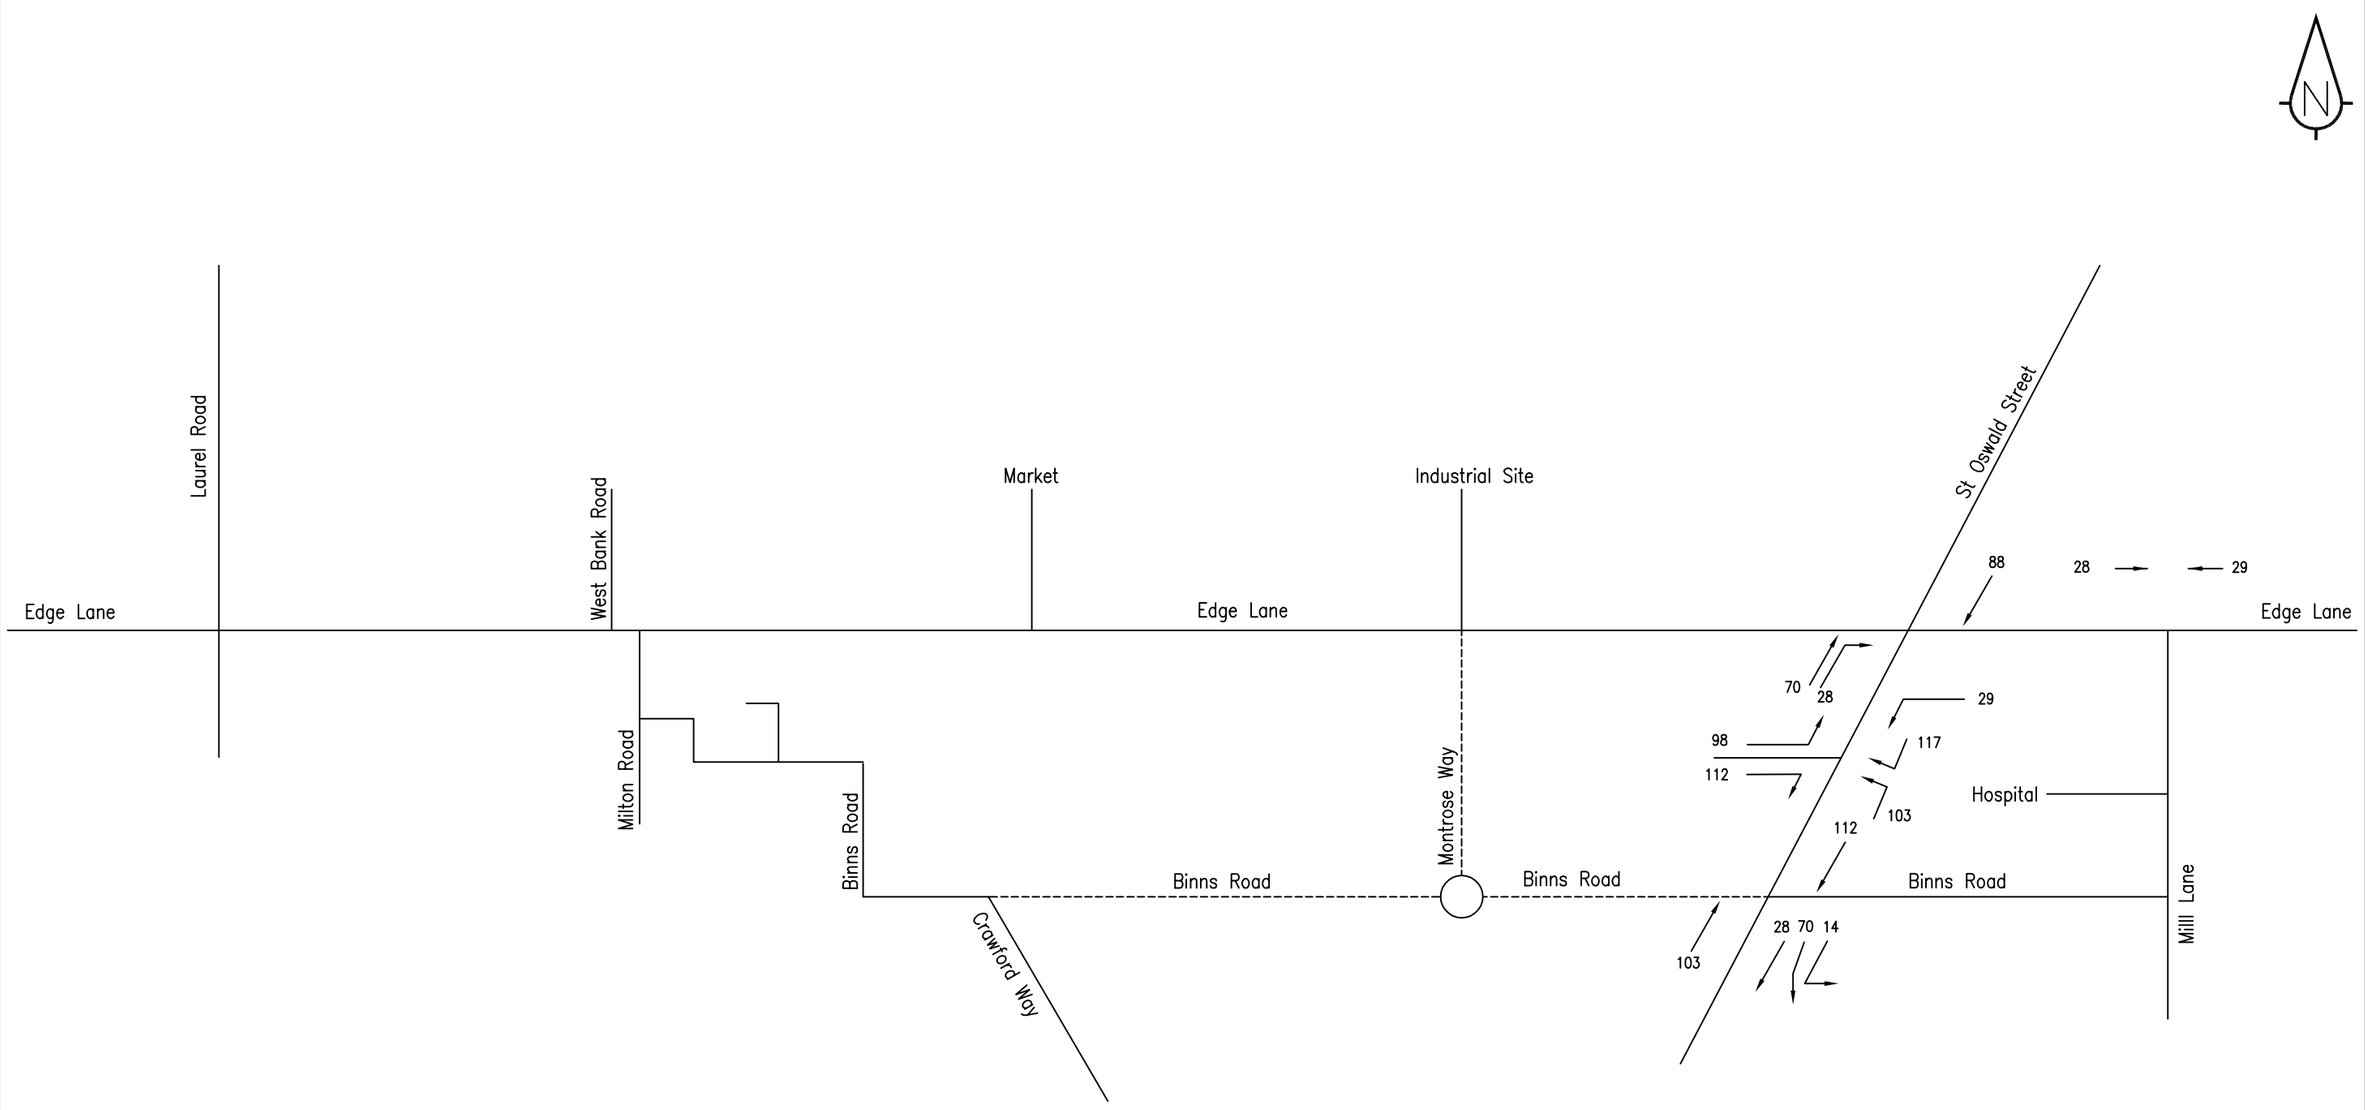

sanderson associates (consulting engineers) ltd
Highways | Traffic | Transportation | Water
T 01924 844080 mail@sandersonassociates.co.uk
F 01924 844081 www.sandersonassociates.co.uk

EDGE LANE
LIVERPOOL

RATHBONE ROAD PROPOSED FLOWS
SATURDAY PEAK 13:30 – 14:30
PCU'S

Rev	Amendment	Drawn	Date	Checked

Scale	NTS	Drawn By	AA
Drawing Size	A3	Checked By	KS
Date	SEPTEMBER 2010	Approved By	KS

QMS ISO 9001 REGISTERED FIRM

Drawing Number: 5796 / FIGURE 58

Rev: –

FILE REF: