General
Garage
GR2-1

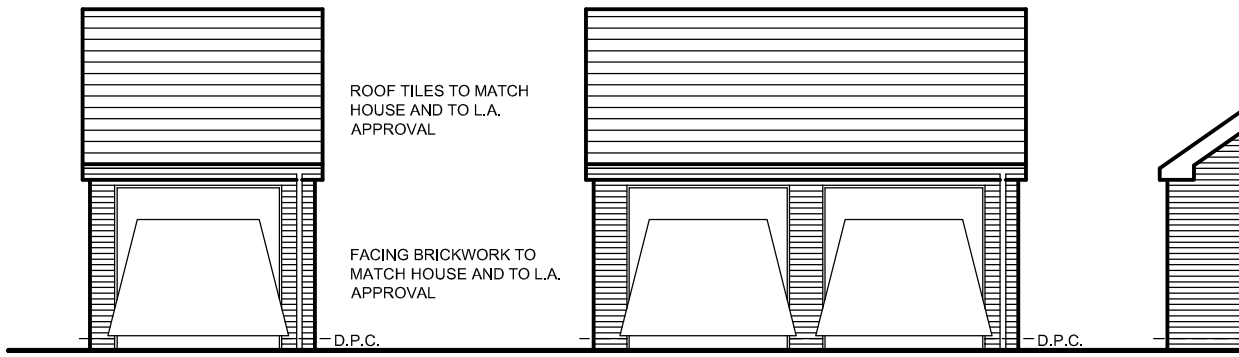

FRONT ELEVATION
SINGLE GARAGE

FRONT ELEVATION
DOUBLE GARAGE

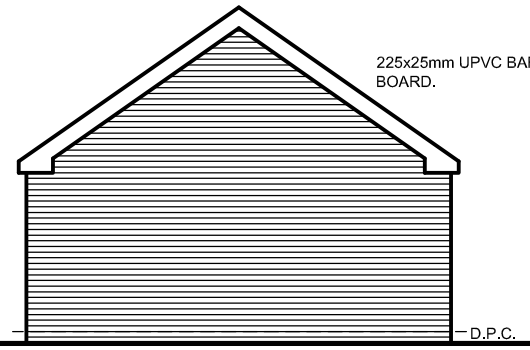

SIDE ELEVATION

REAR ELEVATION
DOUBLE GARAGE

REAR ELEVATION
SINGLE GARAGE

NOTE: RED HIP TILES TO BE BEDDED ON RED MORTOR

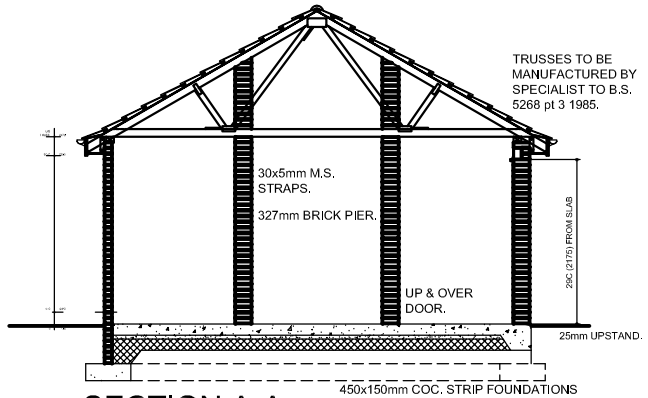

SECTION A-A

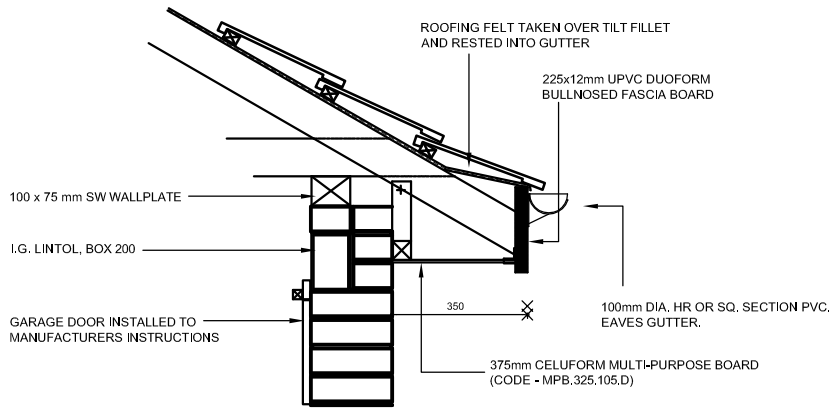

DETAIL A

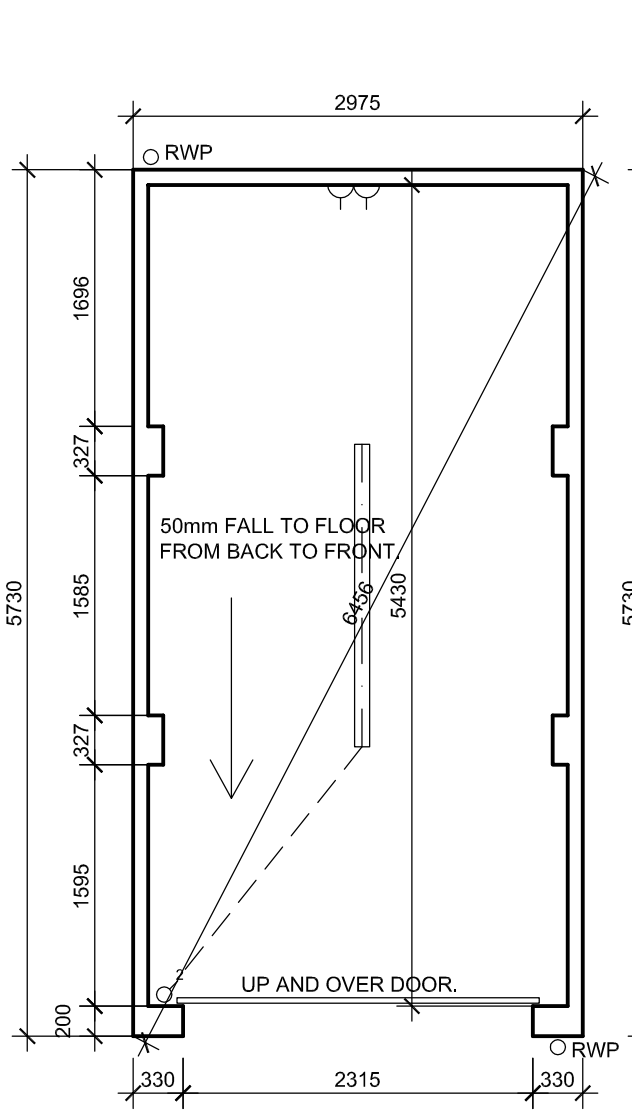

PLAN

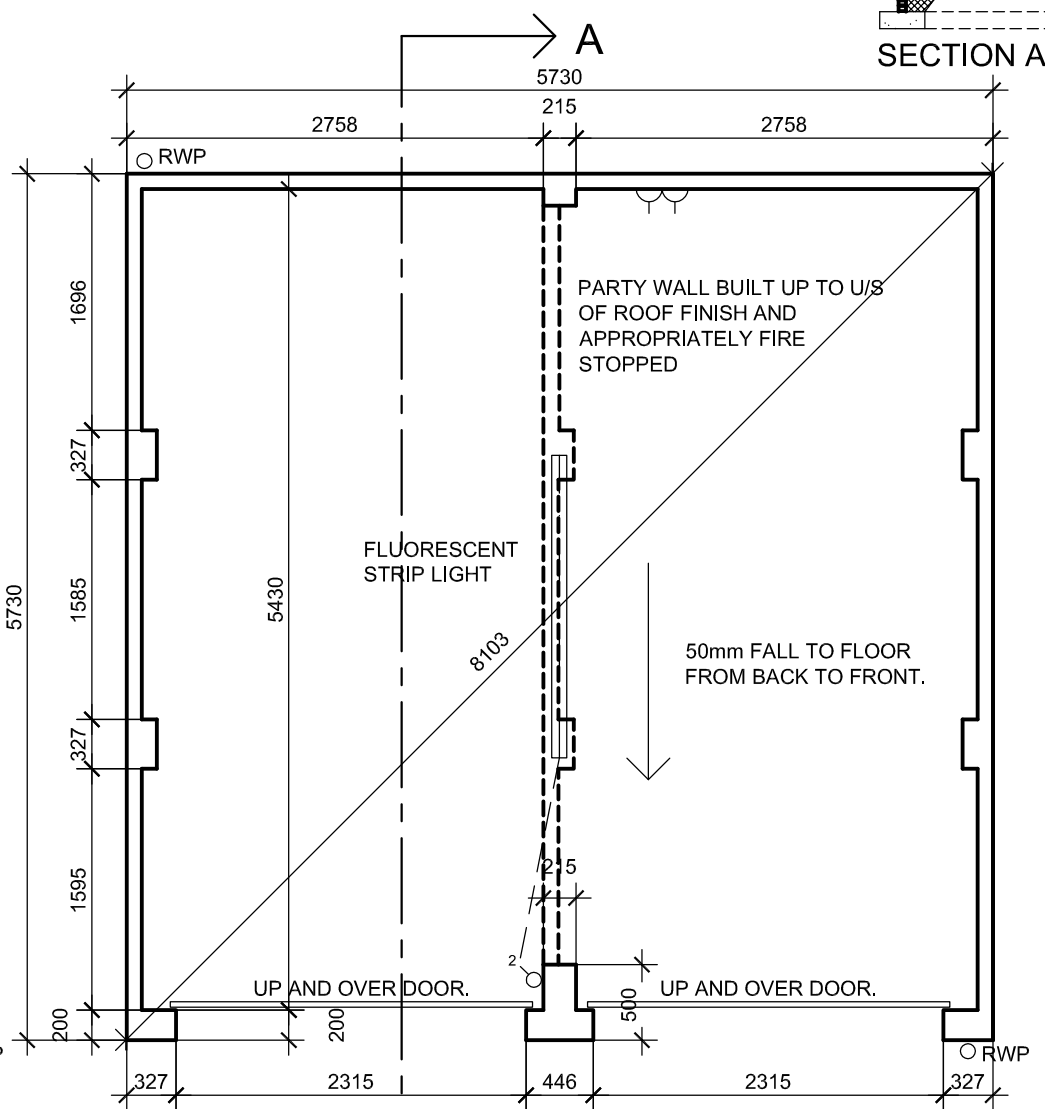

PLAN

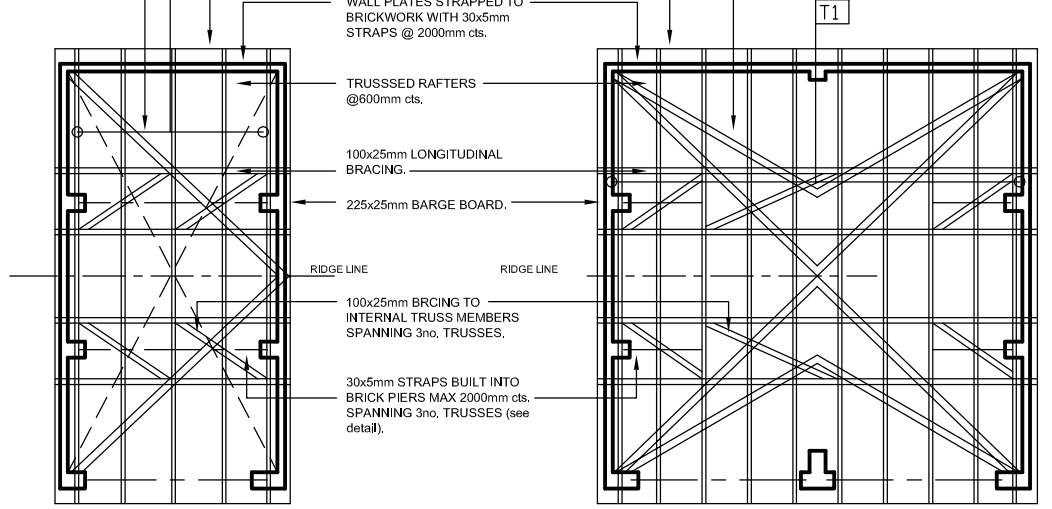

PLAN

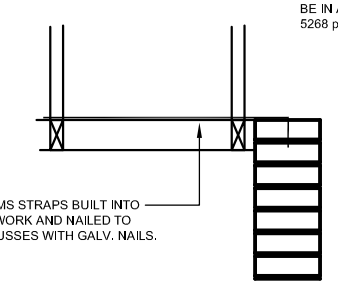

SECTION AT ROOF LEVEL PIER

NOTE: ALL ROOF BRACING TO BE IN ACCORDANCE WITH B.S, 5268 pt. 3 1985.

ROOF PLAN

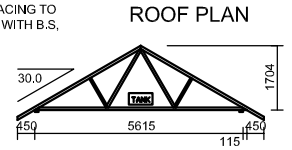

T1 5 OFF - 24 Kg/ply

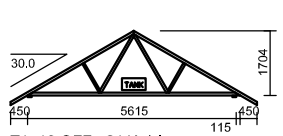

T1 10 OFF - 24 Kg/ply

TITLE GENERAL DETACHED GARAGE DETAILS GABLE ROOF - HOUSE TYPES ABOVE 1150 SQ.FT.	DATE SEP.04	DRAWN SAH	REVISIONS
	SCALE 1:50/1:100	CHECKED -	DRAWING NO. GR2-1

Rev	Date	Amendment	Init
A	17/05/12	Rear elevations indicated.	SJM

MORRIS

Morris Homes Limited. Morland House, Altrincham Road, Wilmslow, Cheshire, SK9 5NN.
Tel: 01625 544444 Fax: 0845 8331845